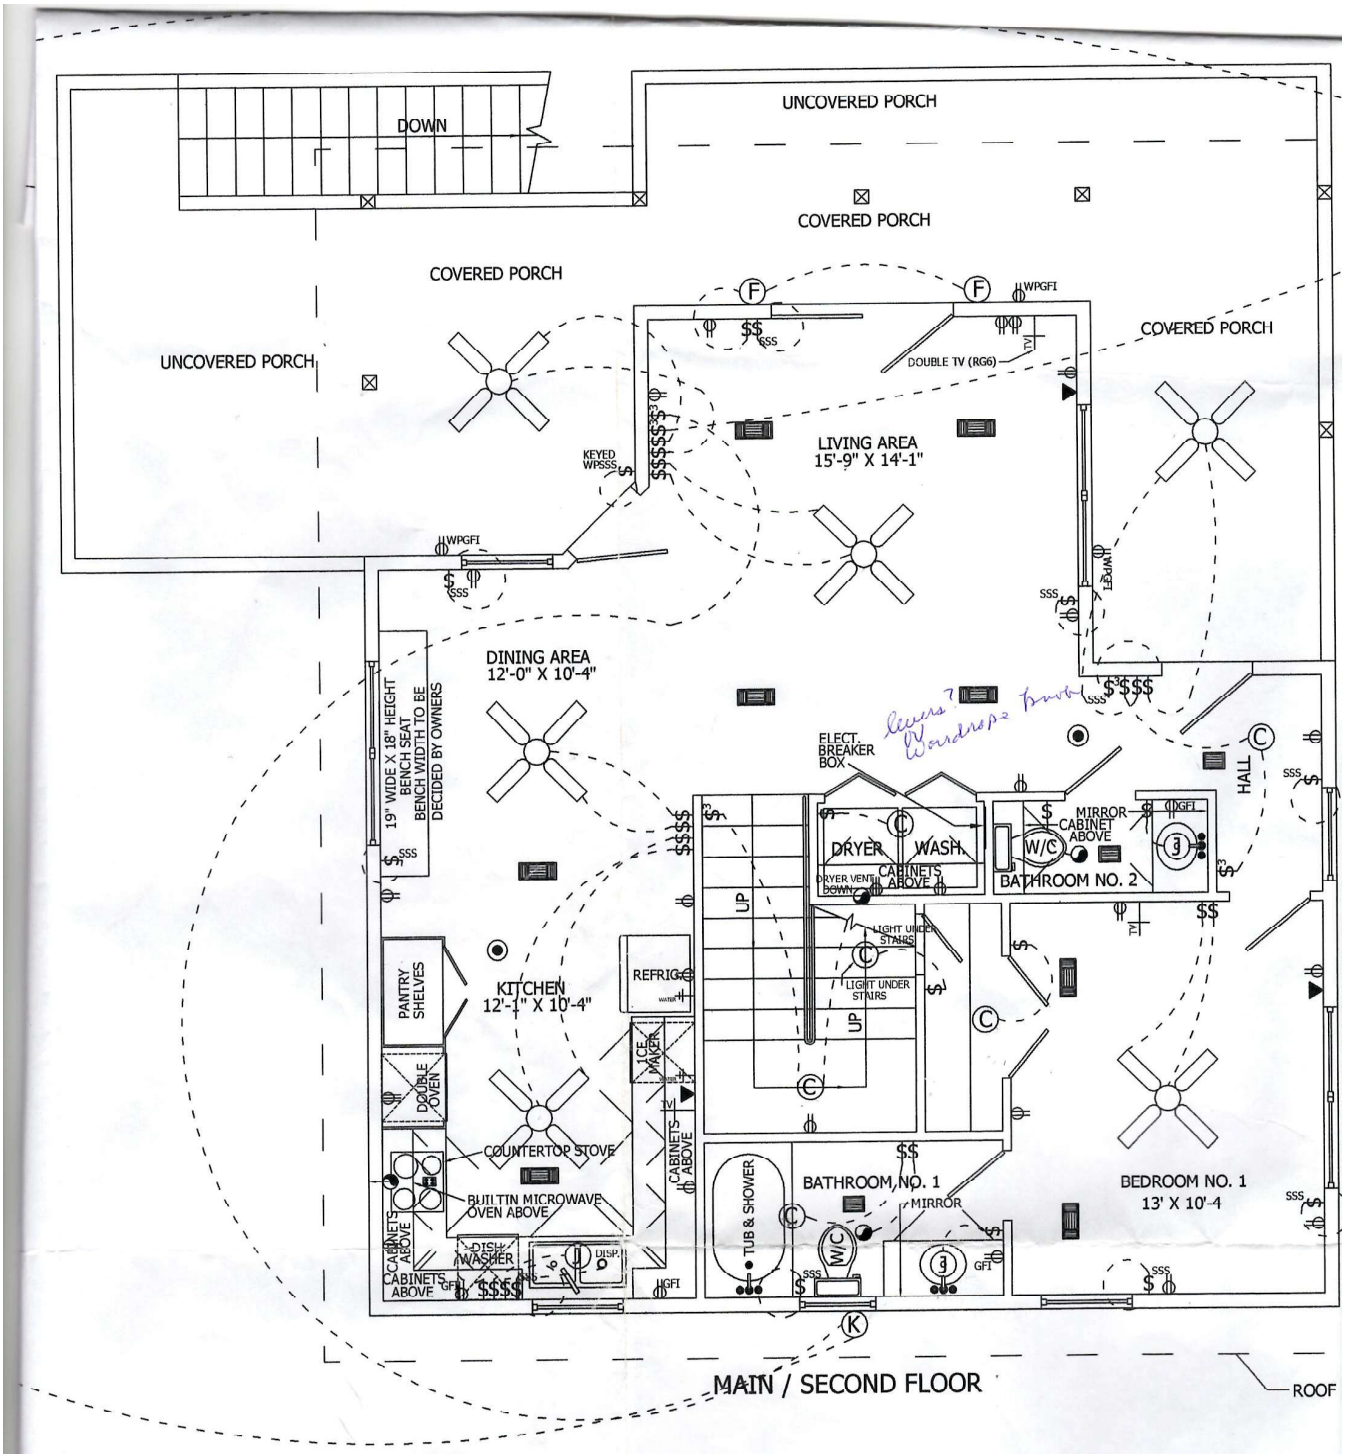

ELECTRICAL LEGEND

$	SWITCH		120 V RECEPTACLE
$3	3 - POLE SWITCH		220 V RECEPTACLE
(K)	LIGHT FIXTURE TYPE RE: FIXTURE SCHEDULE	GFI	GROUND FAULT INTERRUPTOR
	SMOKE DETECTOR	WPGFI	WEATHER PROOF RECEPTACLE W/ GROUND FAULT INTERRUPTOR
	TELEPHONE JACK	OR	HVAC REGISTERS
	EXHAUST FAN	$SSS	STORM SHUTTER SWITCH - REF. TO MFG. FOR UPPER SIDE OF WINDOW FOR WIRING
HB	EXTERIOR HOSE BIB	TV	TELEVISION JACK