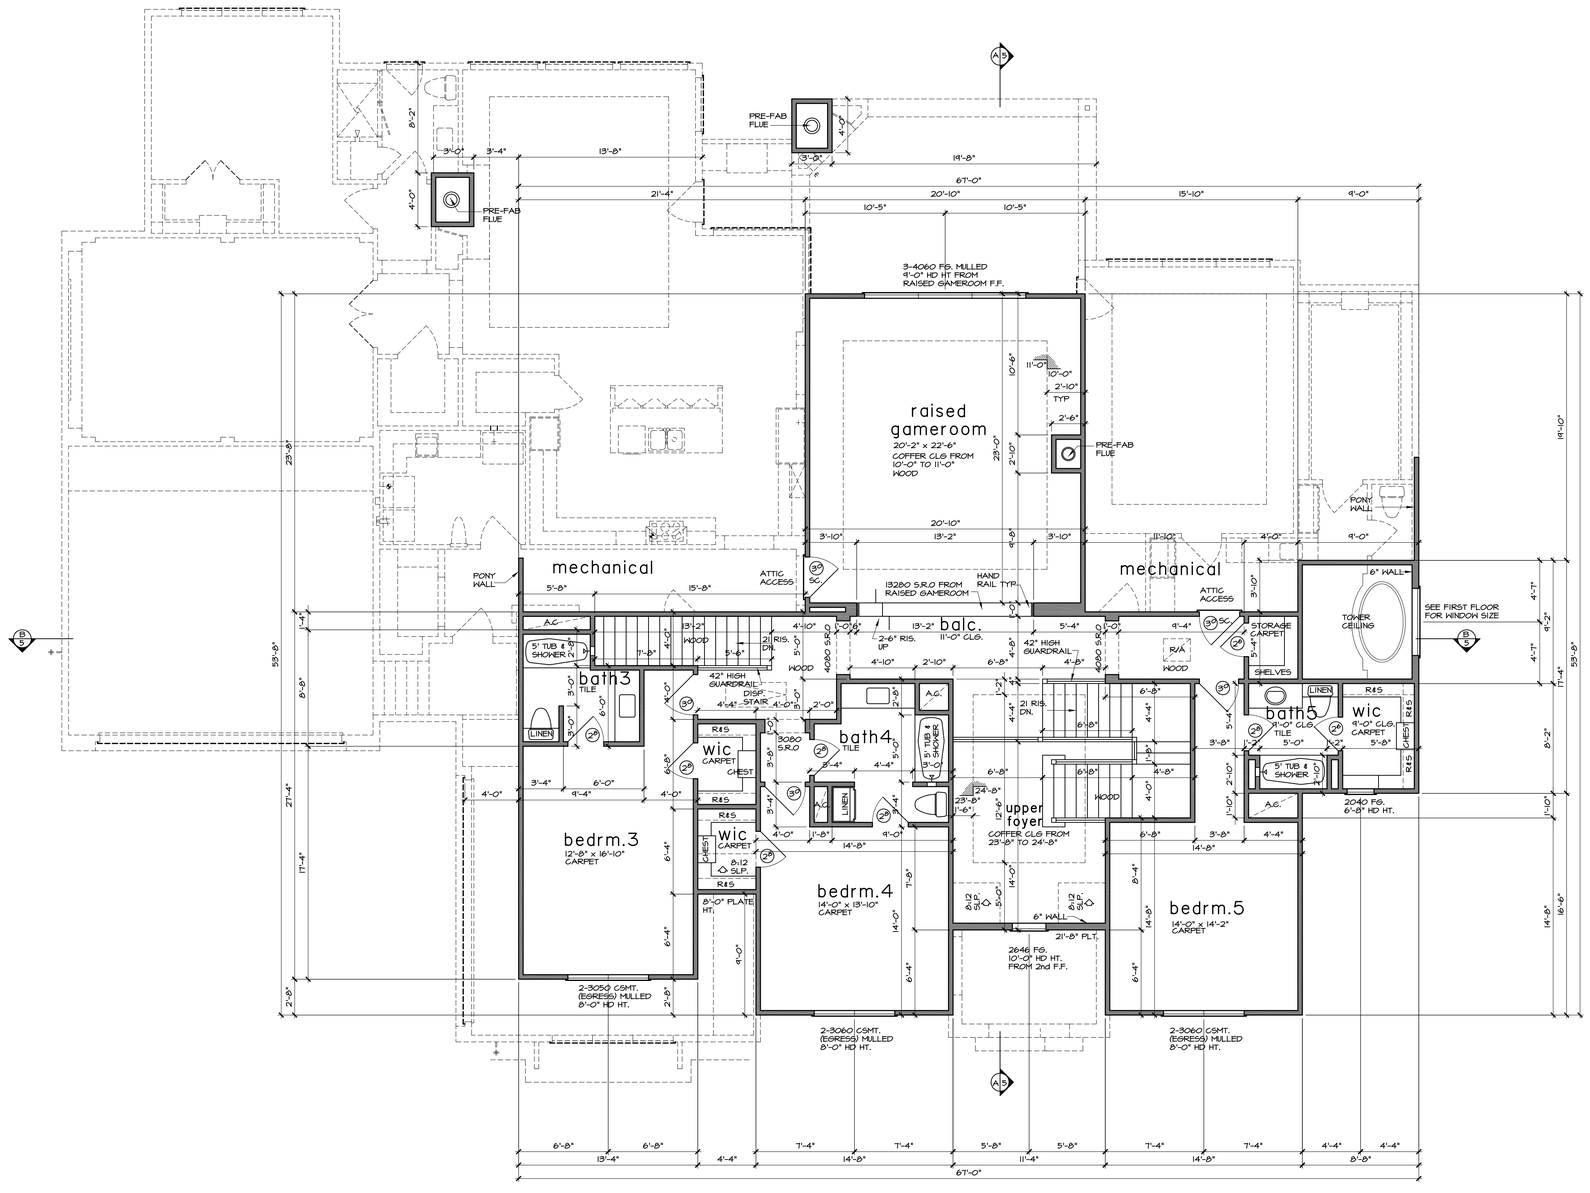

second floor plan

SCALE: 1/4" = 1'-0"

PLAN NO 5993	SHEET NO 3 OF 10