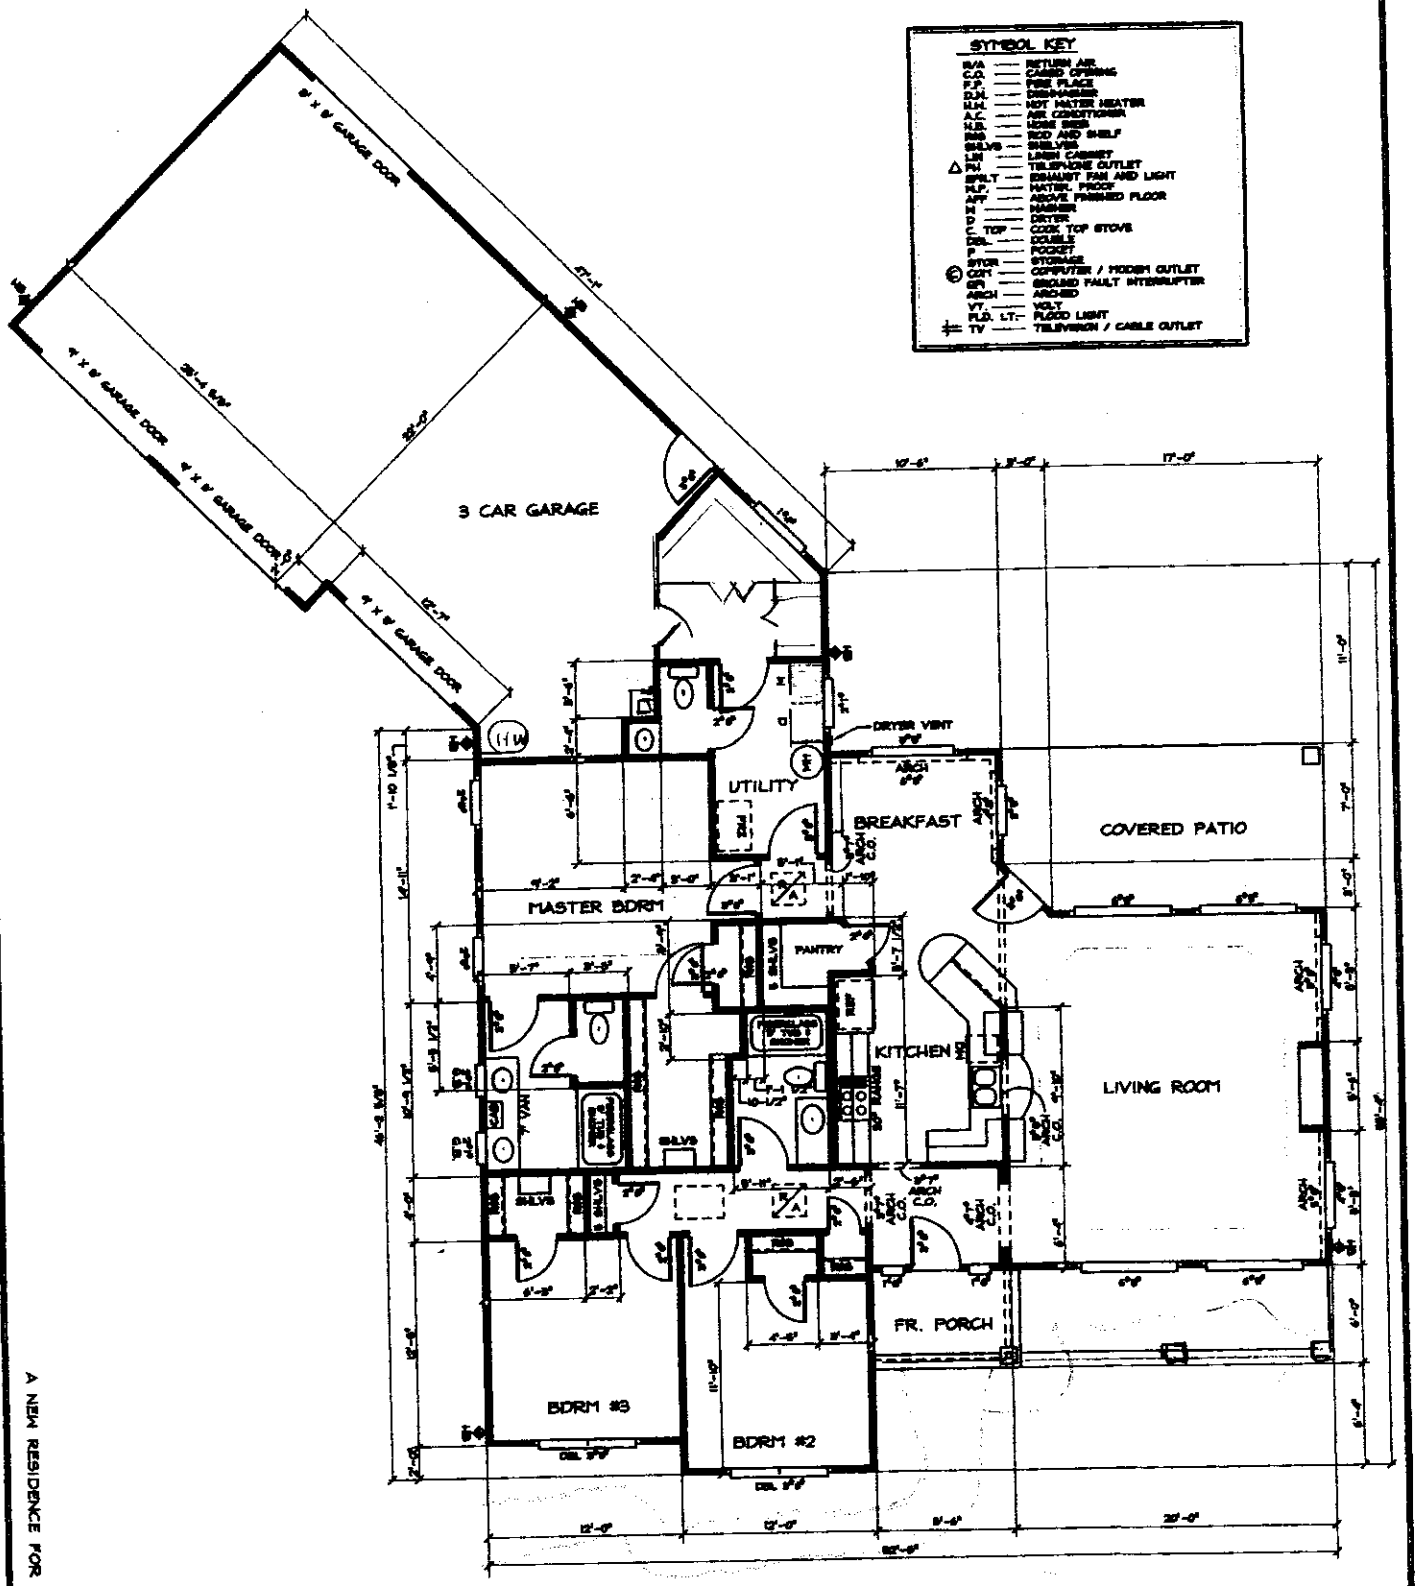

FLOOR PLAN

SCALE 1/4" = 1'-0"

A NEW RESIDENCE FOR TONY & HOLLY CANTONE

AREA TOTALS

1ST LEVEL LIVING	1,882 SQ./FT.
COVERED PATIO	196 SQ./FT.
3 CAR GARAGE	1,050 SQ./FT.
FRONT PORCH	72 SQ./FT.
TOTAL ROOFED	3,150 SQ./FT.

LONGVIEW PLAN SERVICE
607 Richfield
Longview, Texas 75605

REVISIONS