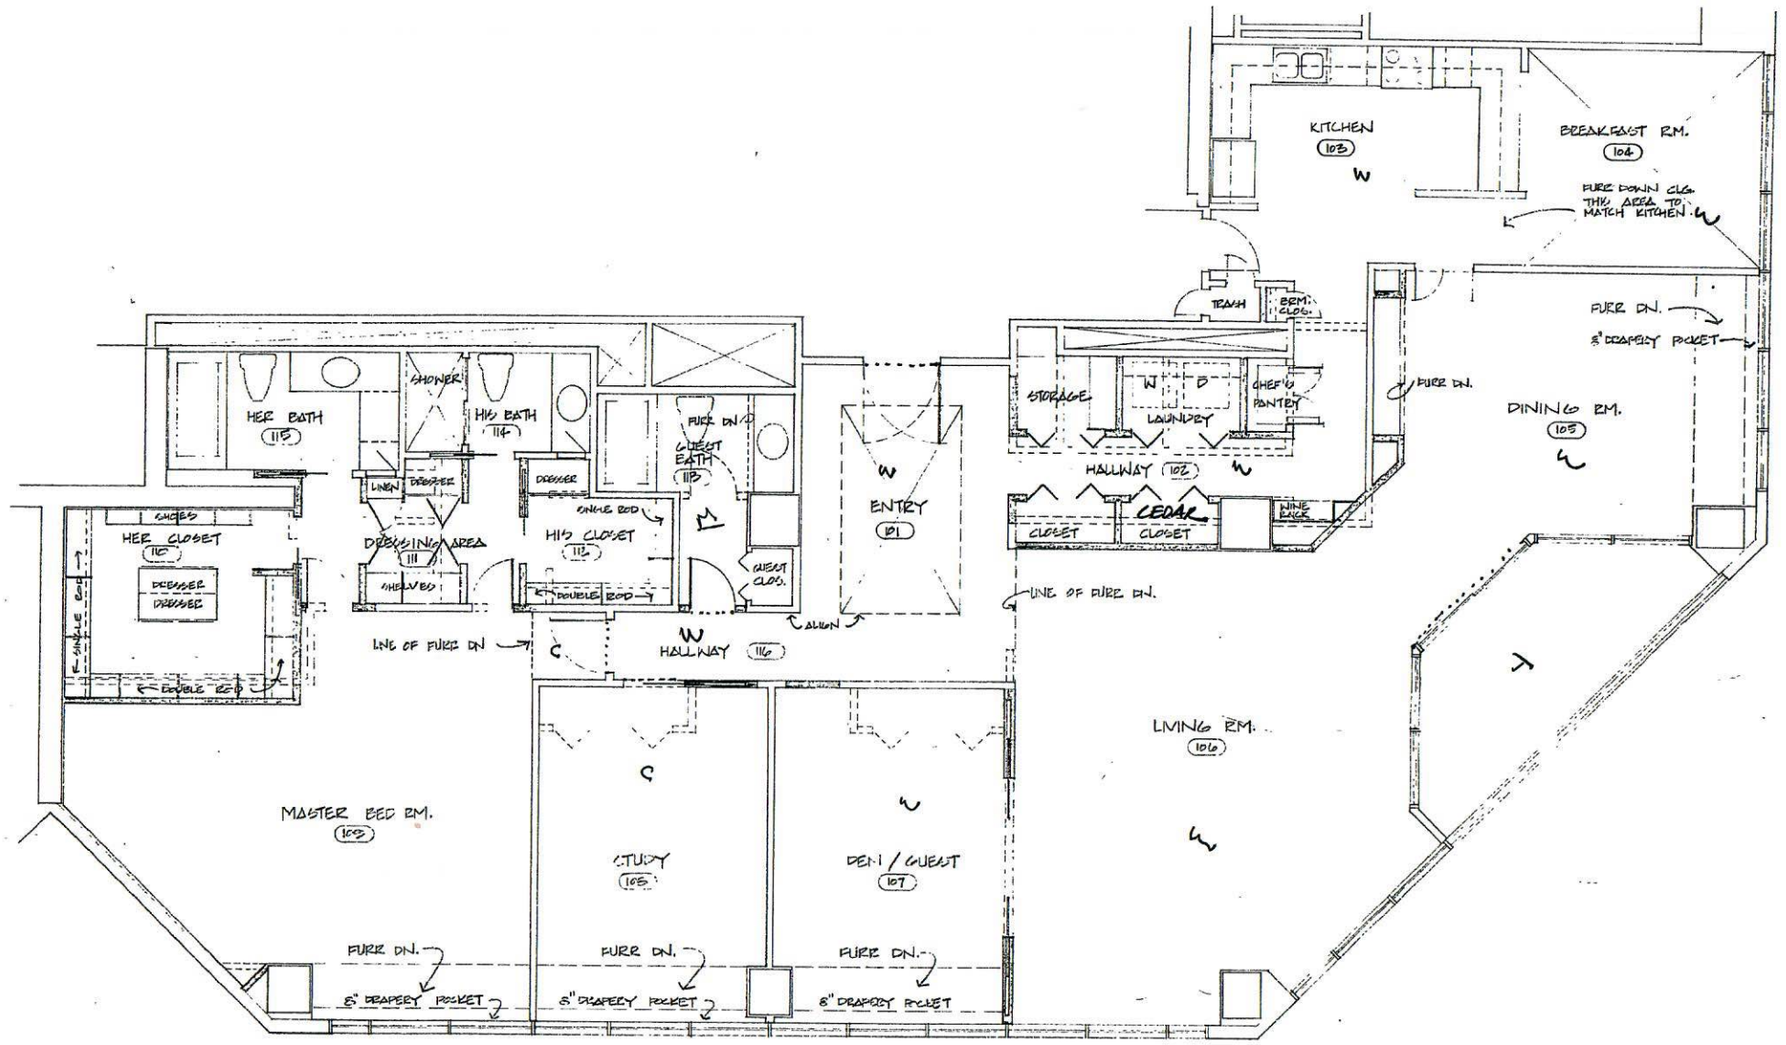

PARTITIONS TO REMAIN

OMIT PARTITIONS

NEW CONSTRUCTION

Book Shelves - Study
Cedar Closet ?

BAYOU BEND TOWERS UNIT Nº 1806 REESE RESIDENCE	CONSTRUCTION PLAN SCALE: ½" = 1'-0"
BILLY W. FRANCIS A.I.A. 1707 W. GRAY ST. HOUSTON TX 77019	REVISIONS 5-12-80
DRN. BY: SIXCO	
DATE: 5 MAY 1980	SHEET Nº 1 OF