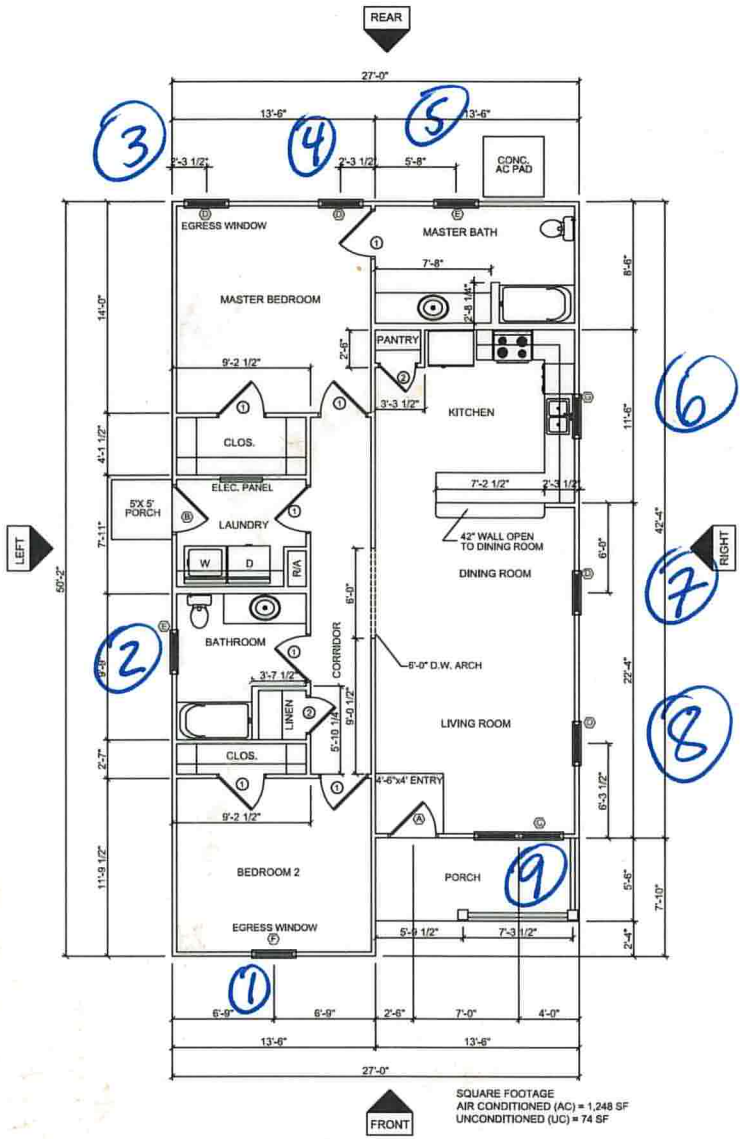

SQUARE FOOTAGE
AIR CONDITIONED (AC) = 1,248 SF
UNCONDITIONED (UC) = 74 SF

FLOOR PLAN = 1,248 SQ. FT.

1-3-2013

SCALE: 1/8"=1'-0"

INTERIOR DOOR SCHEDULE		
DOOR NUMBER	WIDTH HEIGHT THICKNESS	DESCRIPTION
1	3'-0" x 6'-8" x 1 3/8"	2 PANEL MASONITE DOOR
2	2'-4" x 6'-8" x 1 3/8"	2 PANEL MASONITE DOOR

EXTERIOR OPENING SCHEDULE		
OPENING NUMBER	WIDTH HEIGHT	DESCRIPTION
A	3'-0" x 6'-8"	FIBERGLASS OR METAL ENTRY DOOR W/(1) GLASS LITE ABOVE SINGLE PANEL W/ TRANSOM TO 8' AFF
B	3'-0" x 6'-8"	FIBERGLASS OR METAL ENTRY DOOR W/HEAD HT @ 6'-8" AFF
C	2 - 3'-0" x 5'-6"	DBL SINGLE HUNG, DBL GLAZED, 6/1 LITES, VINYL WINDOW. HEAD HT @ 7'-8" AFF
D	3'-0" x 5'-0"	SINGLE HUNG, DBL GLAZED, 1/1 LITES, VINYL WINDOW. HEAD HT @ 7'-0" AFF
E	3'-0" x 3'-0"	SINGLE HUNG, DBL GLAZED, 1/1 LITES, VINYL WINDOW, LOWER SASH FROSTED, HEAD HT @ 7'-0" AFF
F	3'-0" x 5'-6"	SINGLE HUNG, DBL GLAZED, 6/1 LITES, VINYL WINDOW. HEAD HT @ 7'-8" AFF
G	3'-0" x 3'-0"	SINGLE HUNG, DBL GLAZED, 1/1 LITES, VINYL WINDOW. HEAD HT @ 7'-0" AFF
H	3'-0" x 3'-0"	SINGLE HUNG, DBL GLAZED, 6/1 LITES, VINYL WINDOW. HEAD HT @ 7'-0" AFF

NOTE: ALL WINDOWS SHALL BE:
DOUBLE GLAZED
LOW E COATING
COMPLIANT WITH GOVERNING IRC/IBC.SHALL MEET ALL OF ENGINEERS DESIGN PRESSURES AND BE AN APPROVED PRODUCT BY TDI

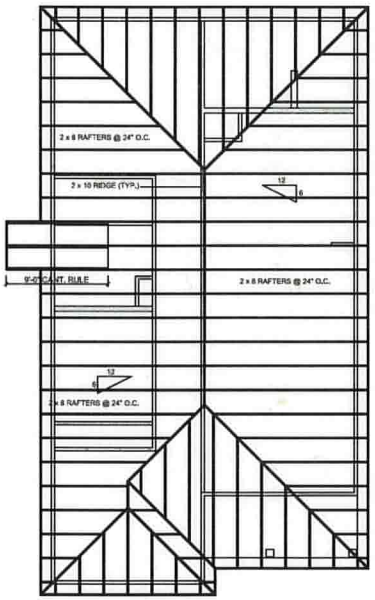

ROOF FRAMING PLAN - A

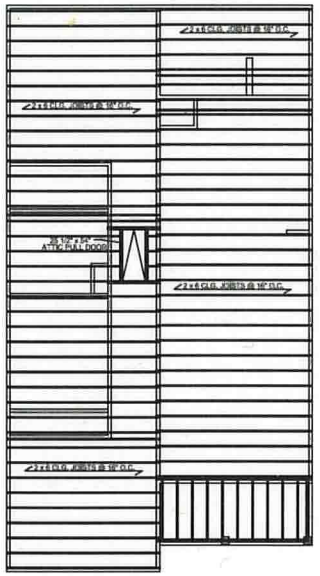

CEILING FRAMING PLAN

Galveston County

Drawn By		Approved By	
JDF	2-10-2014	APPROVED	DATE

NEEL-SCHAFFER
2180 North Loop West, Suite305
Houston, TX 77018
www.Neel-Schaffer.com

Applicant ID#: GC200251
Address: 7318 BACKSTROM, HITCHCOCK, TX

Galveston County Housing Dept.
722 Moody St., Galveston, TX 77550

STATE OF TEXAS REGISTERED ENGINEER COUNTY OF GALVESTON

SHEET
A1