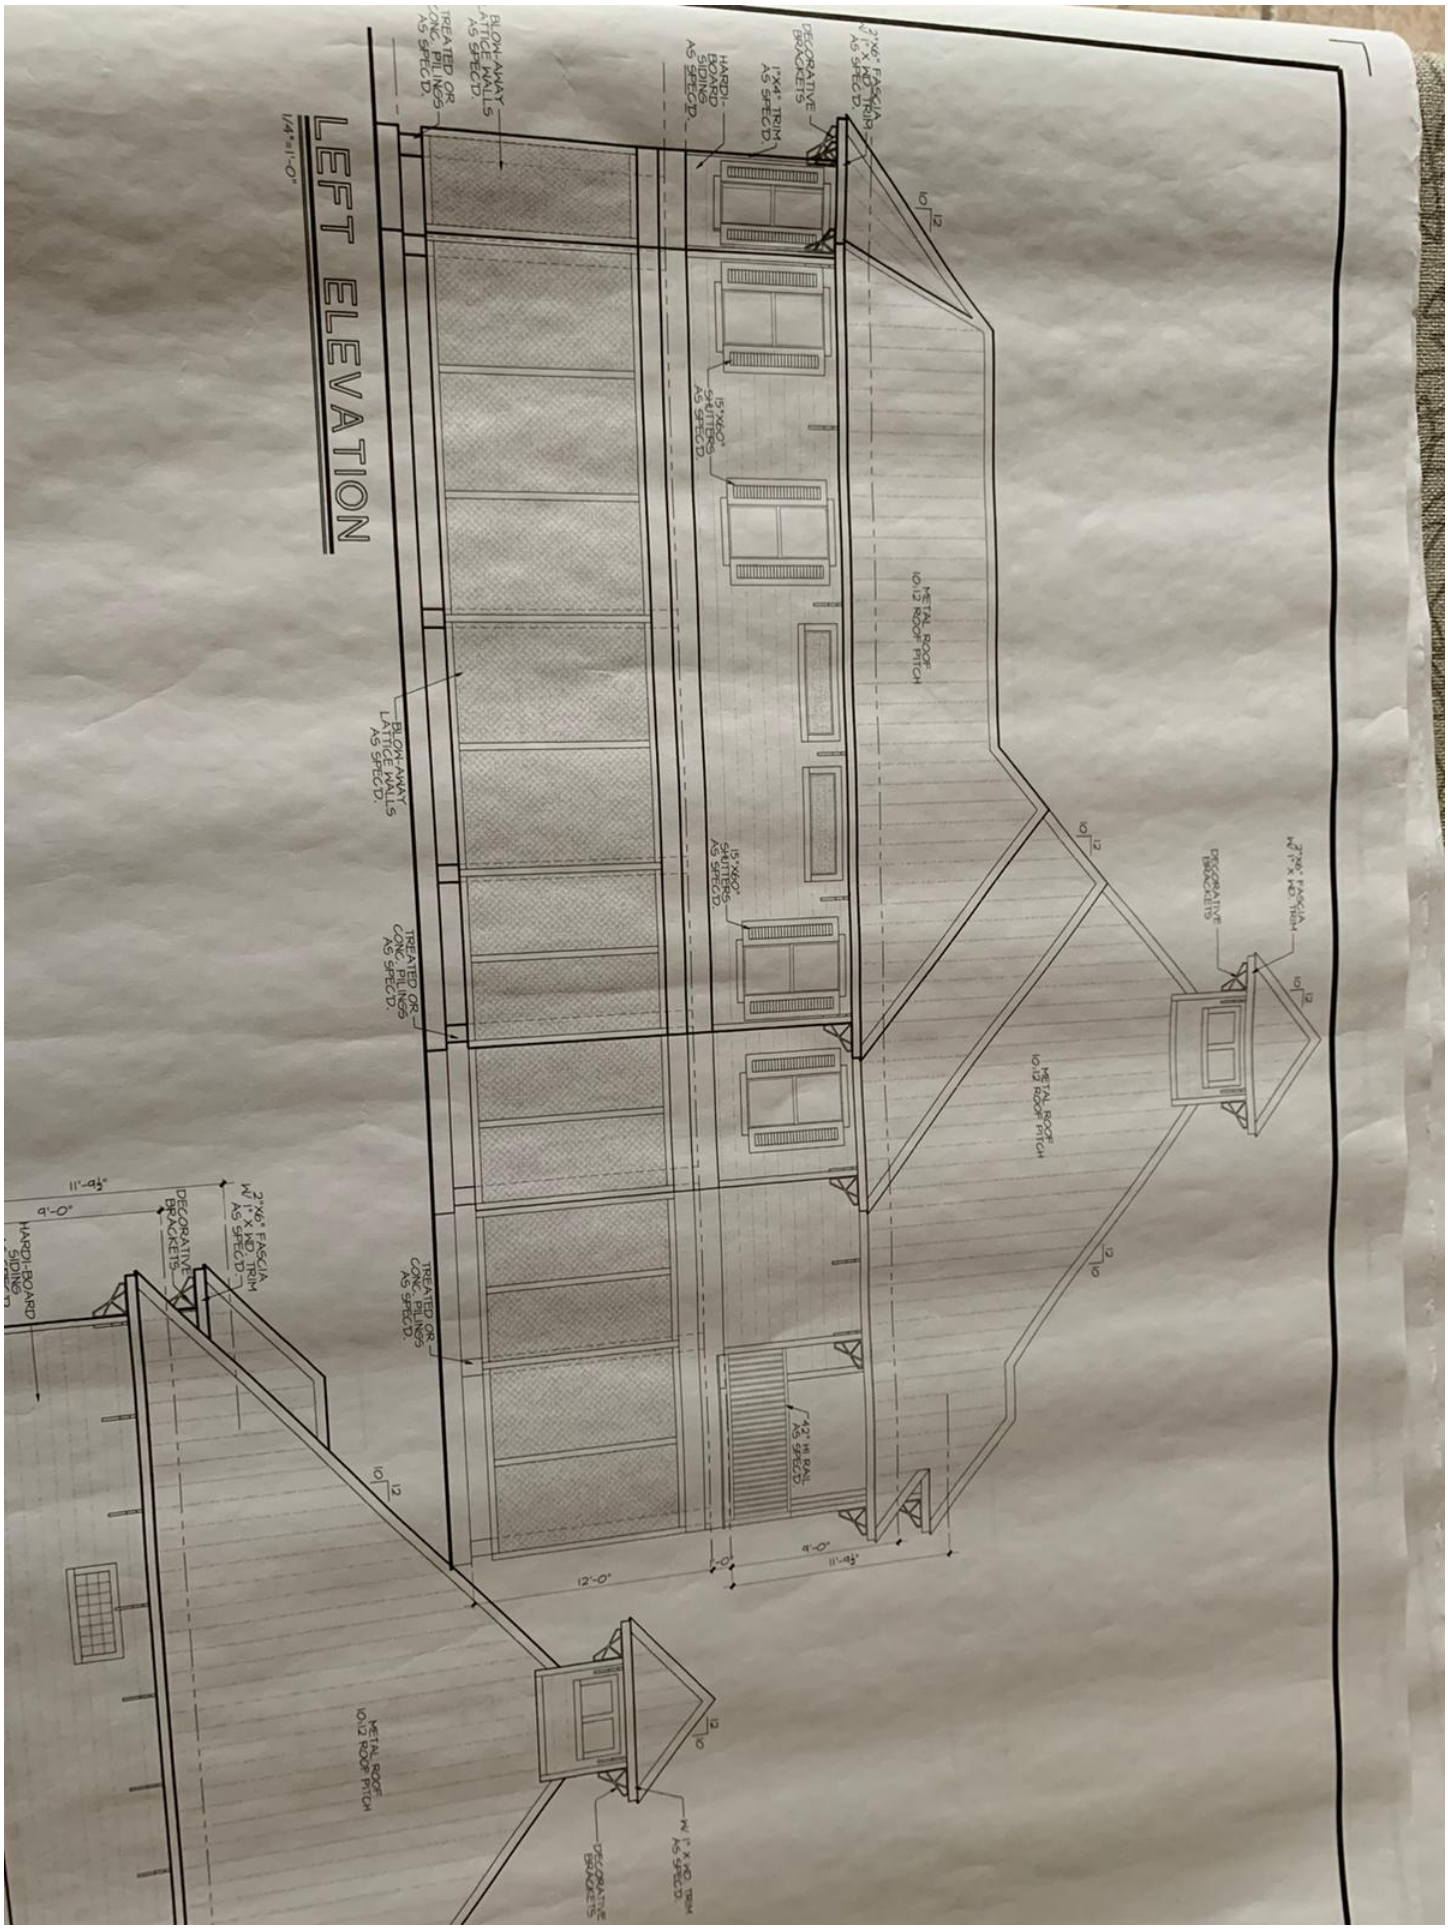
LEFT ELEVATION
1/4"=1'-0"
BLOCK-AWAY LATTICE WALLS AS SPEC'D.
TREATED OR CONC. PILINGS AS SPEC'D.
HARDI-BOARD SIDING AS SPEC'D.
DECORATIVE BRACKETS
1"x4" TRIM AS SPEC'D.
2"x6" FASCIA W/ 1" x NO. TRIM AS SPEC'D.
15"x40" SHUTTERS AS SPEC'D.
METAL ROOF 10\12 ROOF PITCH
4'x2' HR RAIL AS SPEC'D.
12'-0"
9'-0"
11'-4½"
2'-0"