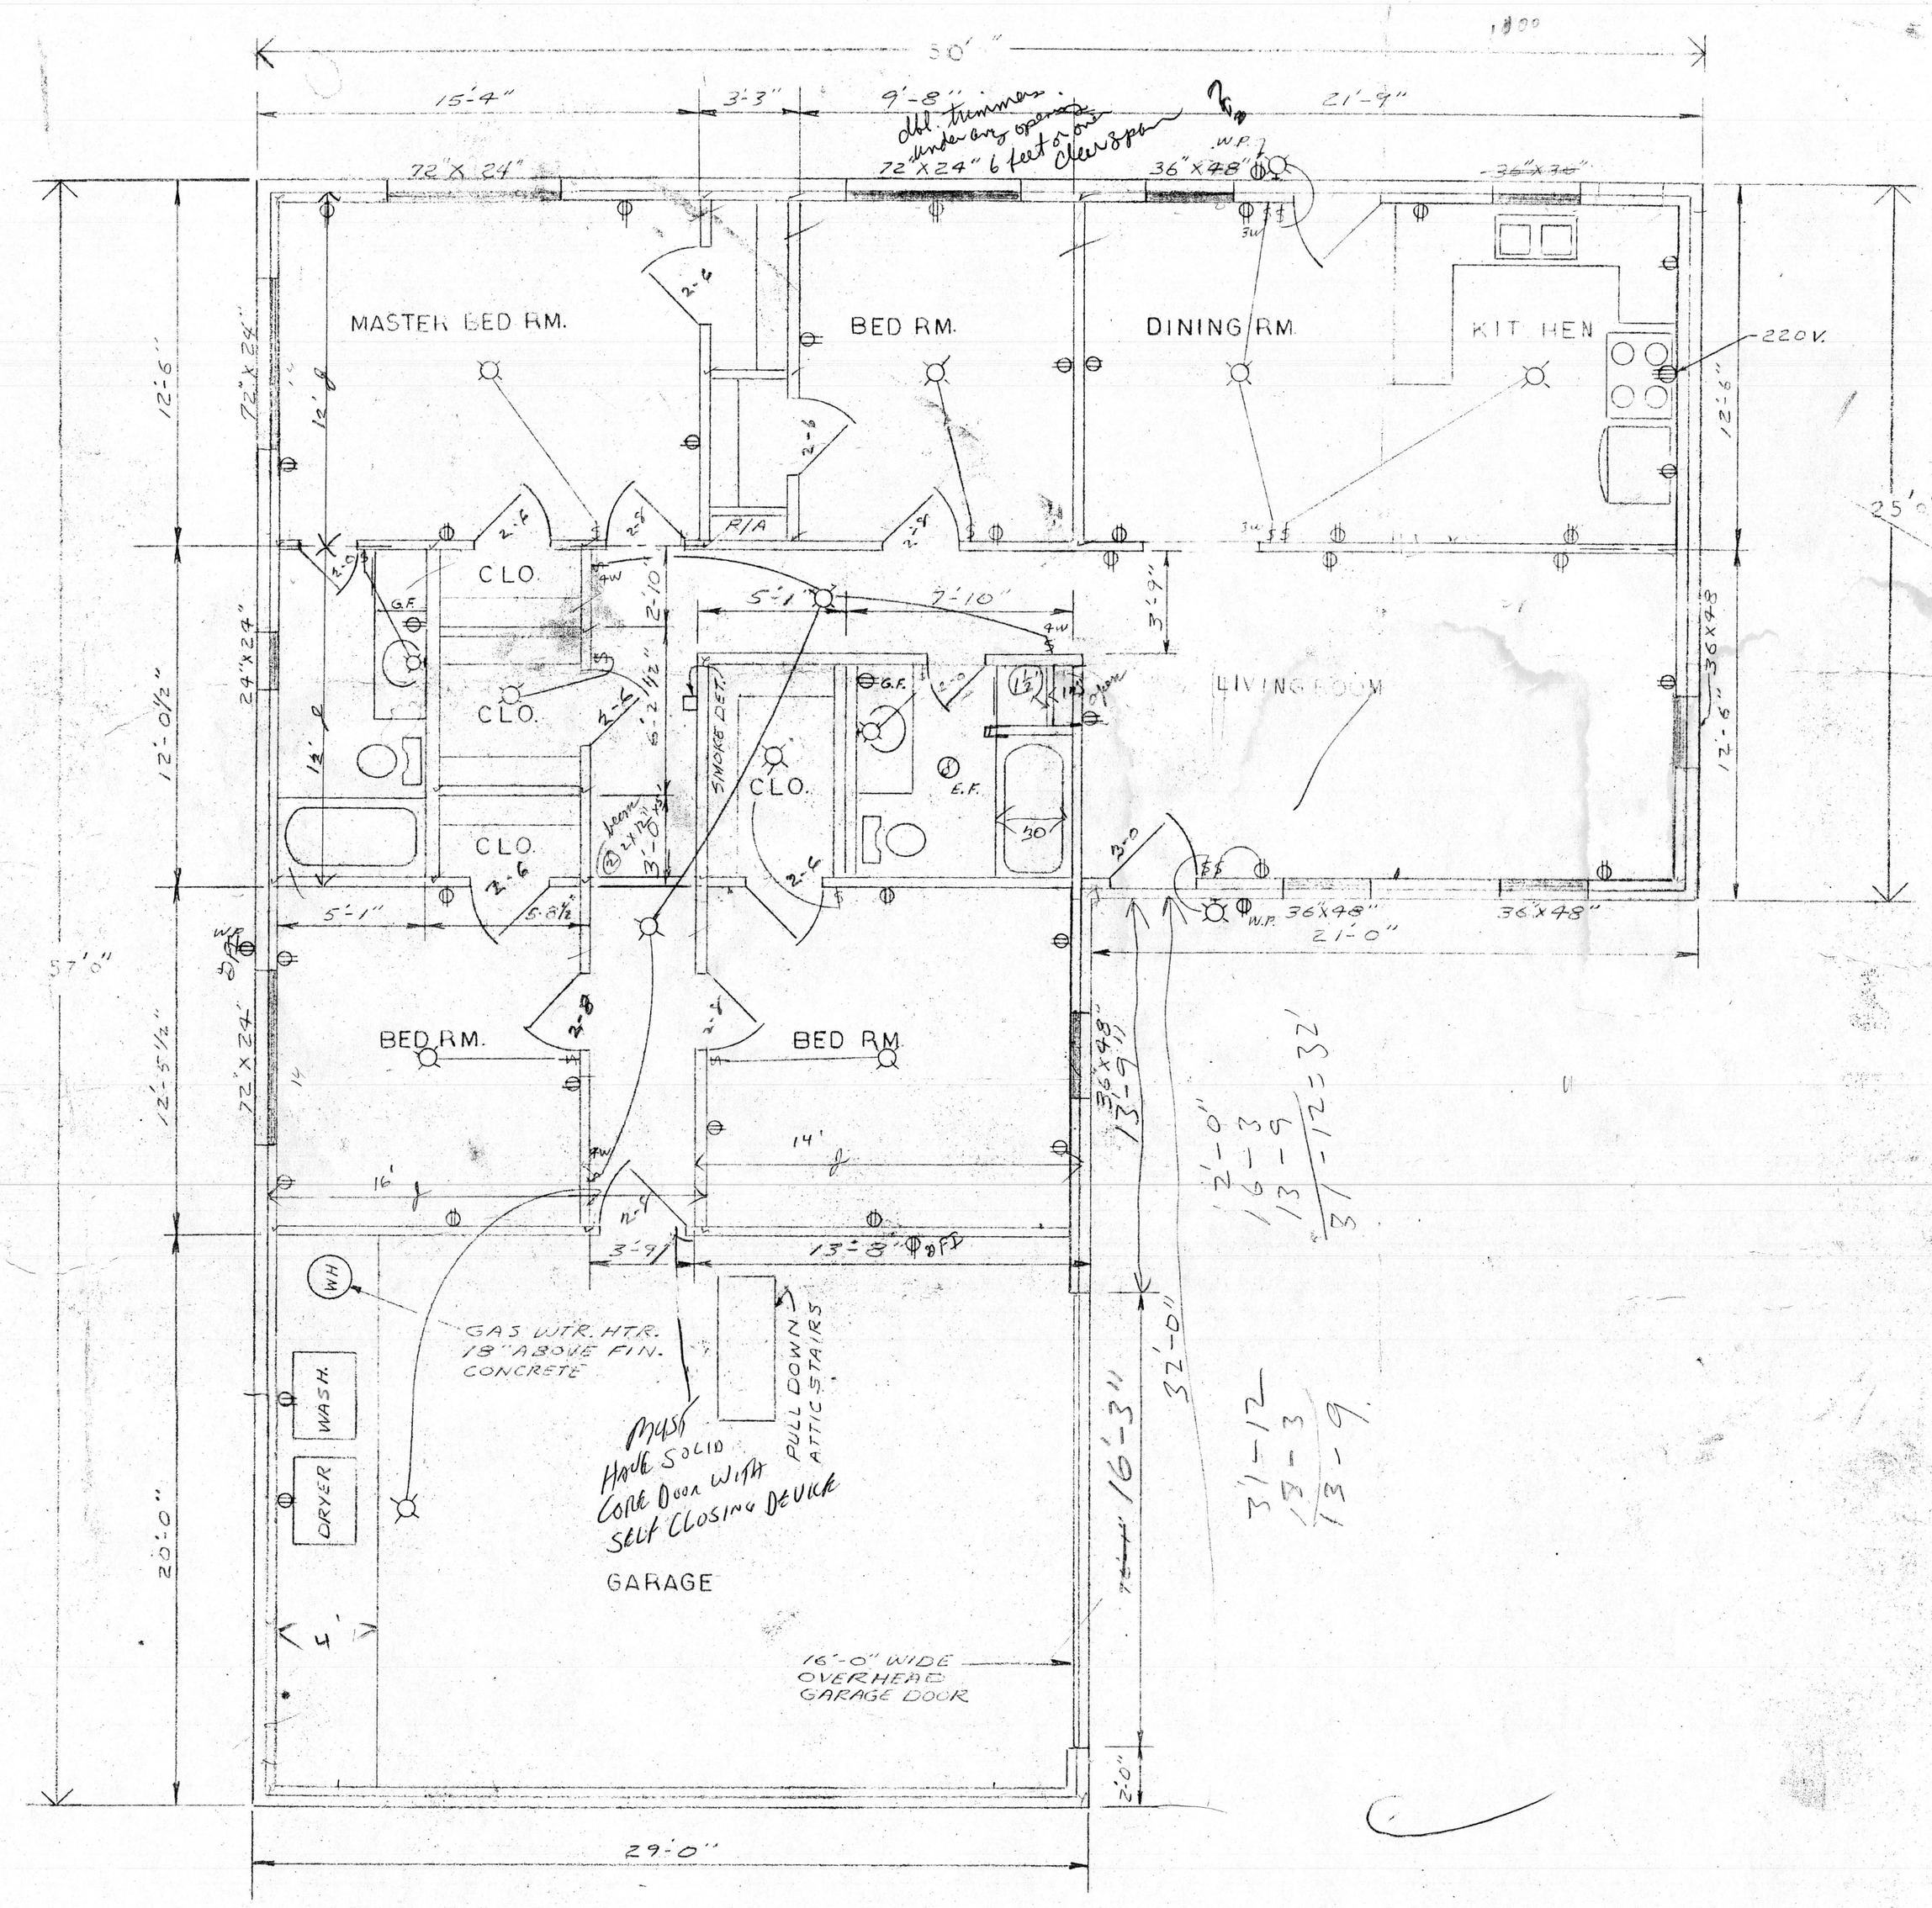

N

NOTE: SEWER LINE COMES TO FRONT. MAIN UNDER CENTER OF STREET. GAS, WATER, ELECTRIC ALSO IN FRONT.

200 amp service

INSPECTION DEPARTMENT
PLANS MUST BE APPROVED BY EACH DEPARTMENT.

	Approved	
Zoning Dept.		Date 5/12/82
Fire Marshall		Date 5/11/82
Sewer Dept.		Date 5/11/82
Public Works		Date 5/11/82
Health Dept.		Date 5/12/82
City Manager		Date
Building Official		Date 5/12/82

CITY OF BELLAIRE
RECEIVED
MAY 7 1982
INSPECTION DEPT.

S & B INC CONTRACTORS
5000 BISSONNET 665-8692
A NEW HOME FOR
FRANCES EDMUNDS
4810 FERN BELLAIRE TEXAS
PART LOTS 8 & 9 BLOCK 5
MORELAND COURT