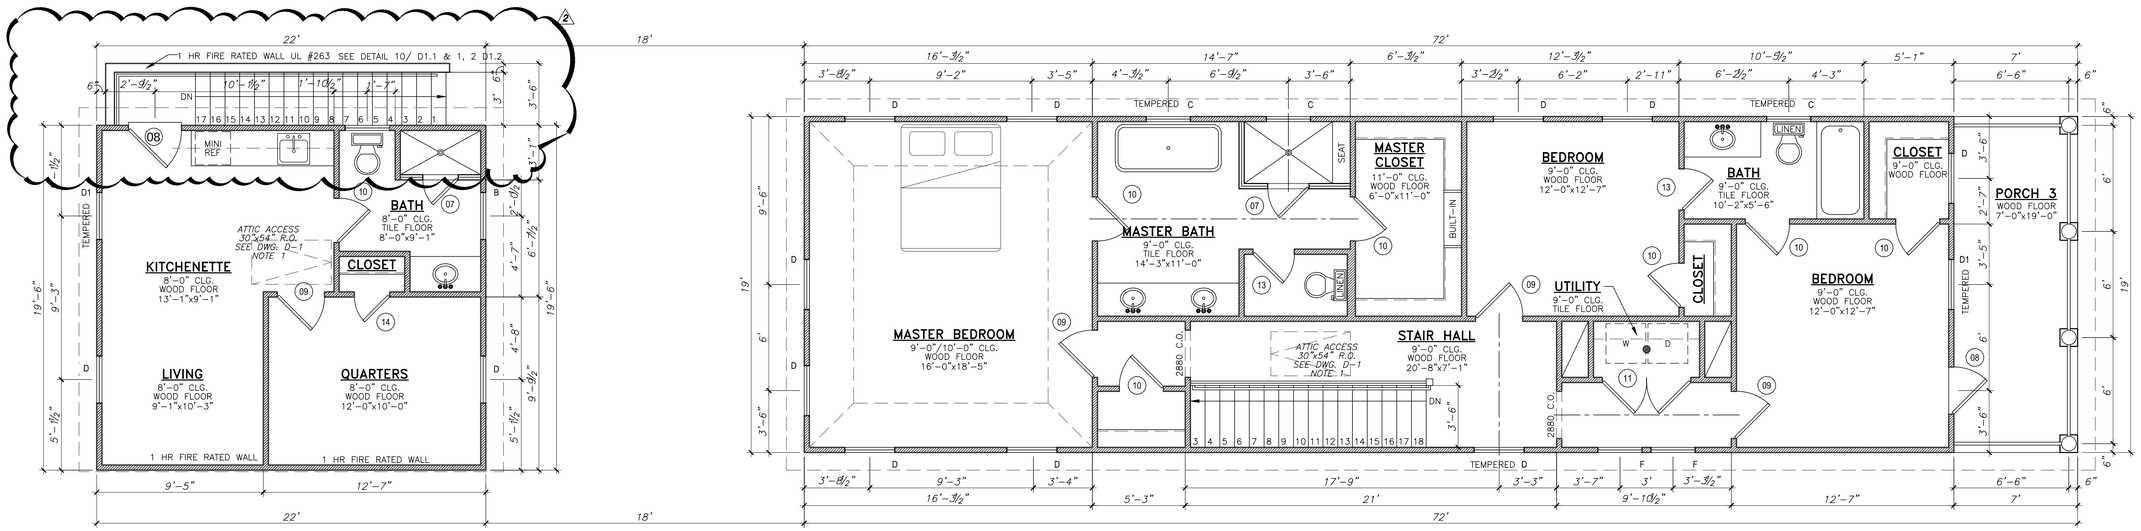

SECOND FLOOR PLAN

Scale: 1/4" = 1' - 0"

WINDOW SCHEDULE				
TYPE	QTY	WIDTH	HEIGHT	DESCRIPTION
A	9	2'-10"	6'-0"	SINGLE HUNG
A1	1	2'-10"	6'-0"	SINGLE HUNG, TEMPERED
B	4	2'-6"	4'-6"	SINGLE HUNG
B1	2	2'-6"	4'-6"	SINGLE HUNG, TEMPERED
C	4	2'-6"	2'-0"	FIXED TEMPERED
D	12	2'-10"	6'-0"	SINGLE HUNG
D1	2	2'-10"	6'-0"	SINGLE HUNG TEMPERED
E	–	–	–	NOT USED
F	2	2'-6"	3'-6"	SINGLE HUNG

NOTE:

INSTALL WINDOW OPENING LIMITING DEVICES AT SECOND FLOOR WINDOWS WITHIN 24" OF FINISHED FLOOR. OPERABLE SECTIONS OF WINDOWS SHALL NOT PERMIT OPENINGS THAT ALLOW PASSAGE OF A 4" DIAMETER SPHERE. DEVICES SHALL COMPLY WITH IRC 2006, R613.2 AND MEET ASTM F2006 OR F2090 STANDARD.

DOOR SCHEDULE				
MARK	QTY	WIDTH	HEIGHT	DESCRIPTION
01	2	3'-0"	8'-0"	EXTERIOR DOOR
02	1	3'-0"	8'-0"	20 MIN. FIRE RATED DOOR W/ CLOSER
03	–			NOT USED
04	–			NOT USED
05	–			NOT USED
06	–			NOT USED
07	2	2'-4"	6'-0"	GLASS SHOWER DOOR
08	2	2'-8"	7'-0"	EXTERIOR DOOR
09	4	2'-8"	7'-0"	INTERIOR DOOR
10	9	2'-6"	7'-0"	INTERIOR DOOR
11	1	2'-6"	7'-0"	INTERIOR DOOR, LOUVERED, PAIR
12	–			NOT USED
13	2	2'-4"	7'-0"	INTERIOR DOOR
14	2	2'-0"	7'-0"	INTERIOR DOOR
15	1	16'-0"	8'-0"	GARAGE OVERHEAD DOOR

AREA CALCULATIONS : LOT 10	
FIRST FLOOR	1235 S.F.
SECOND FLOOR	1235 S.F.
QUARTERS	440 S.F.
TOTAL LIVING	**2910 S.F.**
PORCH 1	133 S.F.
PORCH 2	35 S.F.
PORCH 3	133 S.F.
GARAGE	440 S.F.
TOTAL	**3651 S.F.**

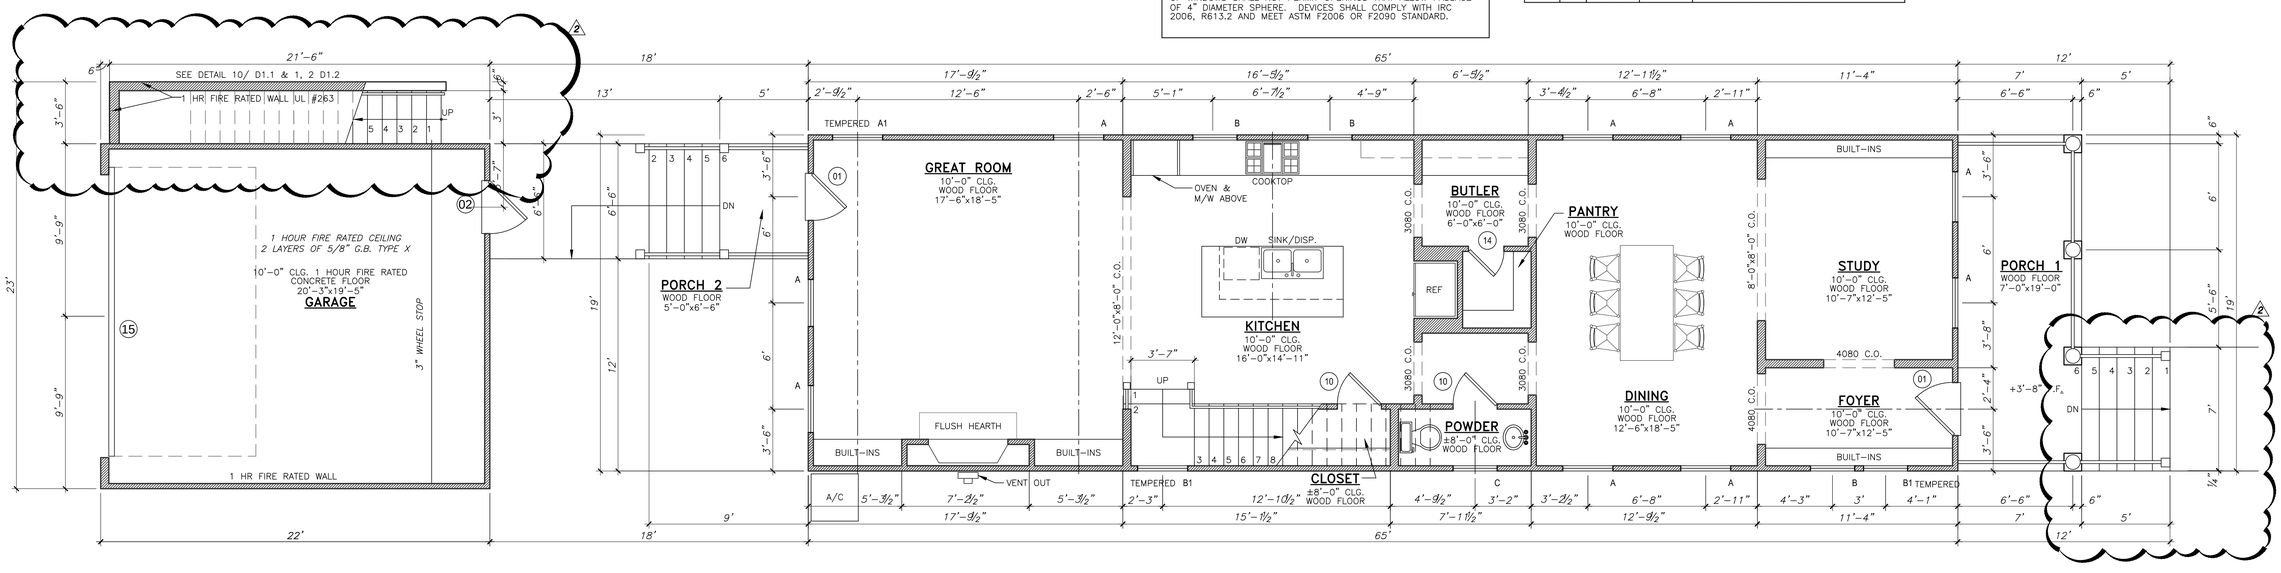

FIRST FLOOR PLAN

Scale: 1/4" = 1' - 0"

CREOLE DESIGN L.L.C
CREOLEDESIGN.COM
505 MERRILL
HOUSTON, TX
77009
(713)880-3158

MEMBER:
AIBD AMERICAN INSTITUTE OF BUILDING DESIGN
N·C·B·D·C NATIONAL CERTIFICATION IN BUILDING DESIGN

THIS DRAWING, AND RELATED DOCUMENTS, REMAIN THE PROPERTY OF CREOLE DESIGN & ARE NOT TO BE REPRODUCED OR COPIED, IN WHOLE OR IN PART WITHOUT THE EXPRESSED WRITTEN CONSENT FROM CREOLE DESIGN.

MARK	DATE	DESCRIPTION
1	03.14.2014	ISSUED FOR PERMIT
2	4/14/2014	ISSUED FOR PERMIT

CAD DWG FILE: TEXT

COPYRIGHT 2006
ALL RIGHTS RESERVED

DRAWN BY: RJW

HDT BUILDERS
216 W 24TH STREET
LOT 10
HOUSTON, TEXAS 77008

SHEET TITLE
LOT 10
FLOOR
PLANS

SHEET NO.
A1.1