ALLPOINTS SURVEYING

FLATWORK	B.L. BUILDING LINE	T.O.F. TOP OF FORM	U.V.E. UNOBSTRUCTED VISIBILITY EASEMENT	MANHOLE
PROPERTY LINE	B.L.(FL) FRONT LOAD BUILDING LINE	U.E. UTILITY EASEMENT	M.ACC.E. MAINTENANCE & ACCESS EASEMENT	GRATE DRAIN
BUILDING LINE	B.L.(SI) SWING IN BUILDING LINE	W.L.E. WATER LINE EASEMENT	ACC.E. ACCESS EASEMENT	LIGHT POLE	PAD MOUNTED TRANSFORMER
EASEMENT	B.L.(3C) 3 CAR BUILDING LINE	STM.S.E. STORM SEWER EASEMENT	A.E. AERIAL EASEMENT	ELECTRIC BOX
WOODEN FENCE	G.B.L. GARAGE BUILDING LINE	S.S.E. SANITARY SEWER EASEMENT	D.E. DRAINAGE EASEMENT	FIBER OPTIC
WROUGHT IRON FENCE	(B.G.) BUILDER GUIDELINES	R.O.W. RIGHT-OF-WAY	E.E. ELECTRIC EASEMENT	TELEPHONE PEDESTAL
CHAIN LINK FENCE	F.F. FINISHED FLOOR	P.A.E. PRIVATE ACCESS EASEMENT	WATER VALVE	GAS METER
OVERHEAD ELECTRIC	EXT. EXTENDED	P.U.E. PRIVATE UTILITY EASEMENT	FIRE HYDRANT	CABLE PEDESTAL
	PROP. PROPOSED	PVT. PRIVATE	I.R. IRON ROD	MONUMENT	WATER METER
	ELEV. ELEVATION	FND. FOUND	I.P. IRON PIPE	POWER POLE	GUY ANCHOR

MANHOLE & INLET | INLET | VAULT

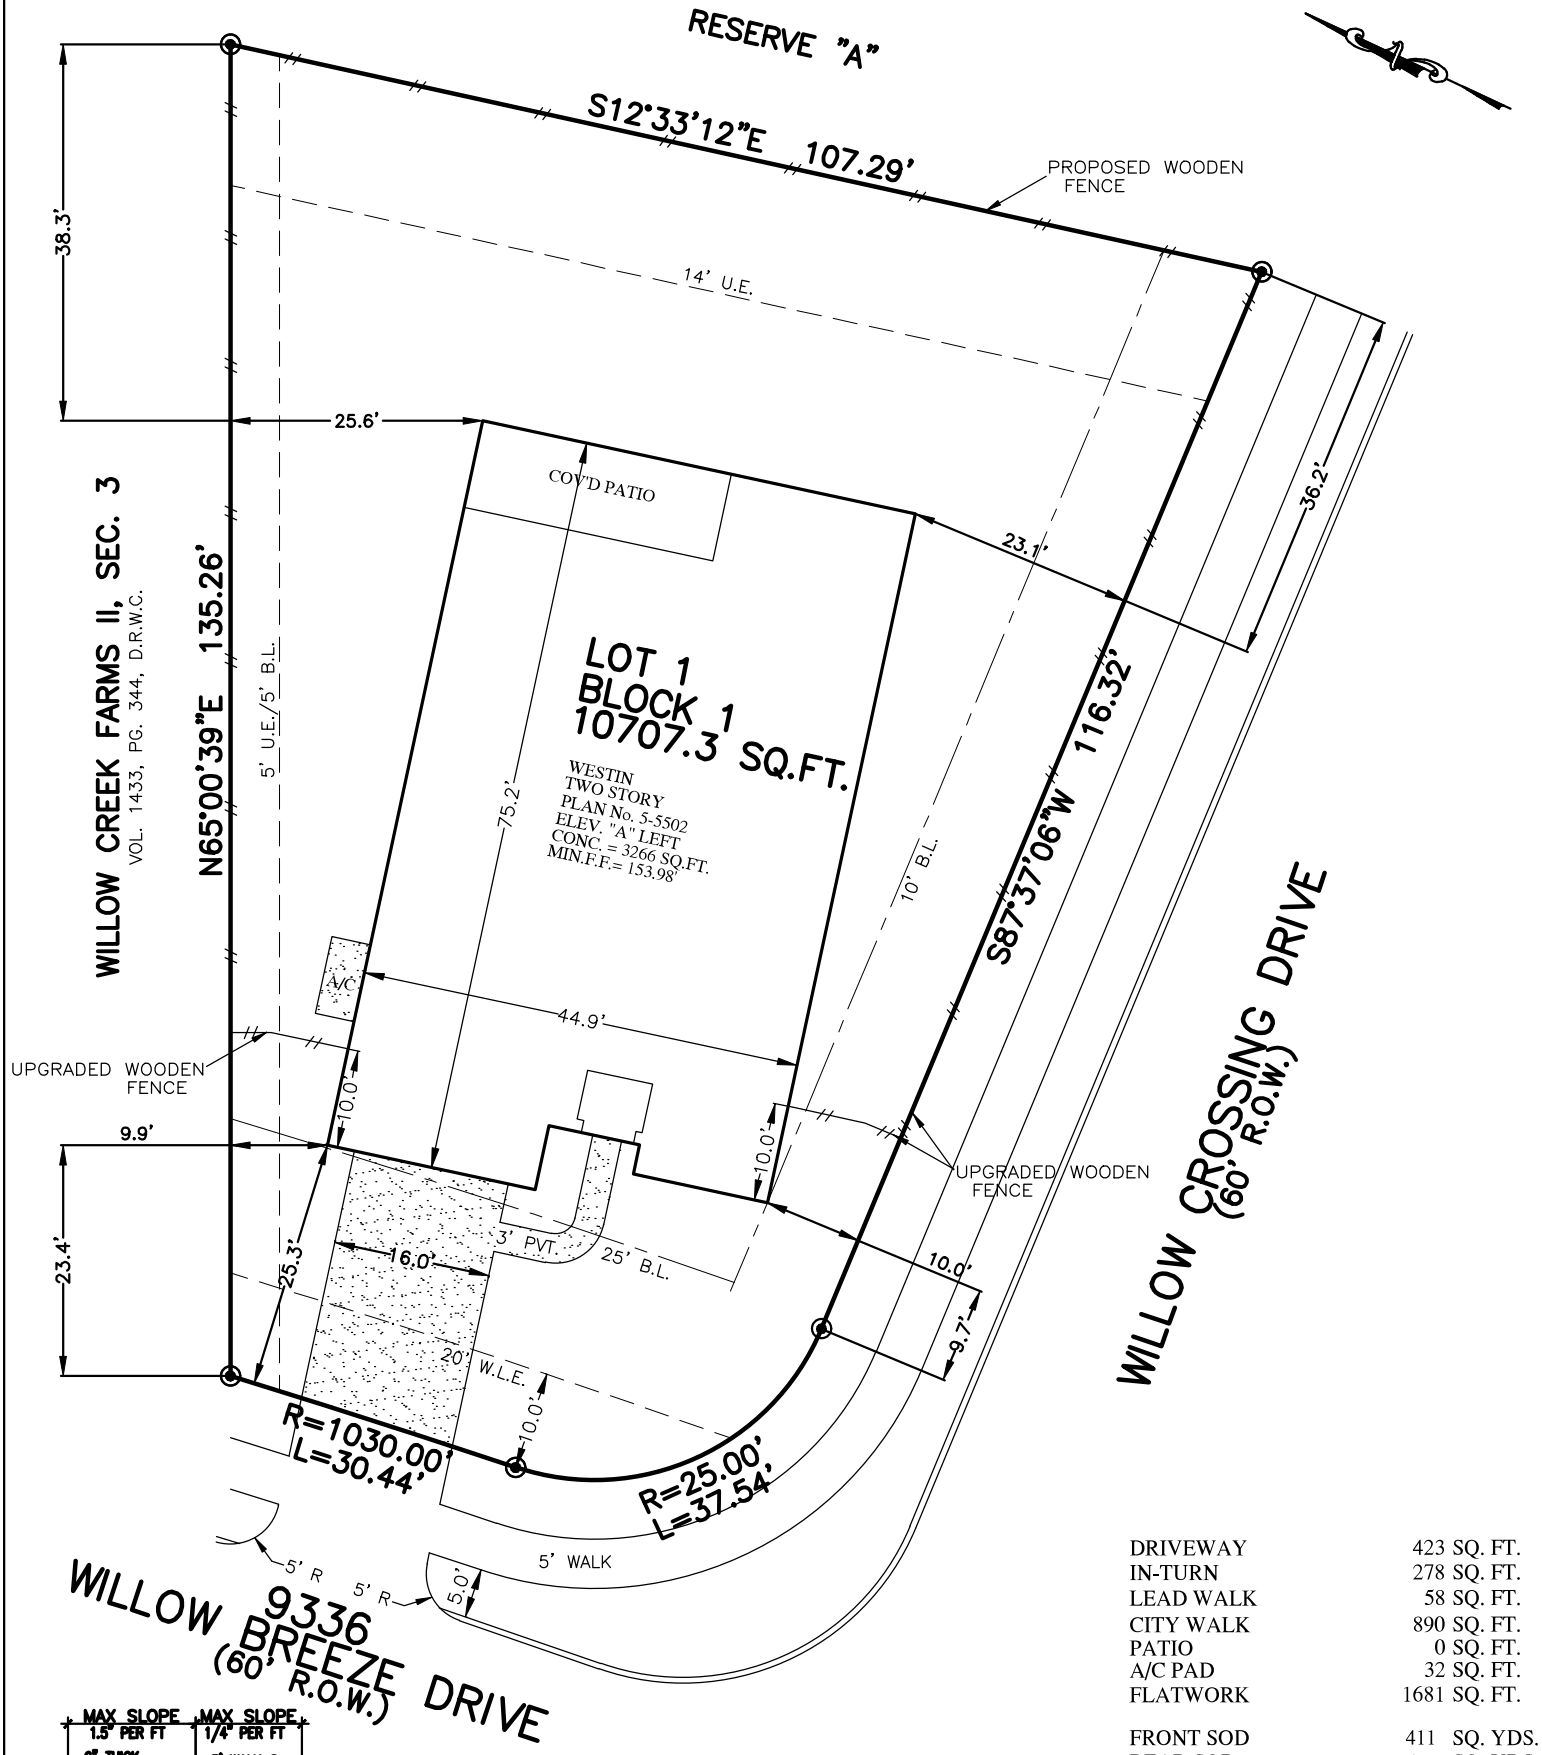

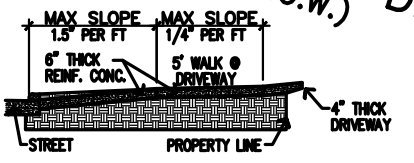

PLOT PLAN

SCALE: 1" = 20'

DRIVEWAY	423 SQ. FT.
IN-TURN	278 SQ. FT.
LEAD WALK	58 SQ. FT.
CITY WALK	890 SQ. FT.
PATIO	0 SQ. FT.
A/C PAD	32 SQ. FT.
FLATWORK	1681 SQ. FT.
FRONT SOD	411 SQ. YDS.
REAR SOD	612 SQ. YDS.
FENCE LINE	208 LIN. FT.
UPGRADED FENCE LINE	111 LIN. FT.
IMPERVIOUS LOT COVERAGE	35.29 %

NOTES: