ALLPOINTS SURVEYING

FLATWORK	B.L.	BUILDING LINE	T.O.F.	TOP OF FORM	U.V.E.	UNOBSTRUCTED VISIBILITY EASEMENT	MANHOLE
PROPERTY LINE	B.L.(FL)	FRONT LOAD BUILDING LINE	U.E.	UTILITY EASEMENT	M.ACC.E.	MAINTENANCE & ACCESS EASEMENT	GRATE DRAIN
BUILDING LINE	B.L.(SI)	SWING IN BUILDING LINE	W.L.E.	WATER LINE EASEMENT	ACC.E.	ACCESS EASEMENT	LIGHT POLE
EASEMENT	B.L.(3C)	3 CAR BUILDING LINE	STM.S.E.	STORM SEWER EASEMENT	A.E.	AERIAL EASEMENT	ELECTRIC BOX
WOODEN FENCE	G.B.L.	GARAGE BUILDING LINE	S.S.E.	SANITARY SEWER EASEMENT	D.E.	DRAINAGE EASEMENT	PAD MOUNTED TRANSFORMER
WROUGHT IRON FENCE	(B.G.)	BUILDER GUIDELINES	R.O.W.	RIGHT-OF-WAY	E.E.	ELECTRIC EASEMENT	FIBER OPTIC
CHAIN LINK FENCE	F.F.	FINISHED FLOOR	P.A.E.	PRIVATE ACCESS EASEMENT		WATER VALVE	TELEPHONE PEDESTAL
OVERHEAD ELECTRIC	EXT.	EXTENDED	P.U.E.	PRIVATE UTILITY EASEMENT		FIRE HYDRANT	GAS METER
	PROP.	PROPOSED	PVT.	PRIVATE	I.R.	IRON ROD	MONITORING WELL
	ELEV.	ELEVATION	FND.	FOUND	I.P.	IRON PIPE	POWER POLE

MANHOLE & INLET | INLET V VAULT

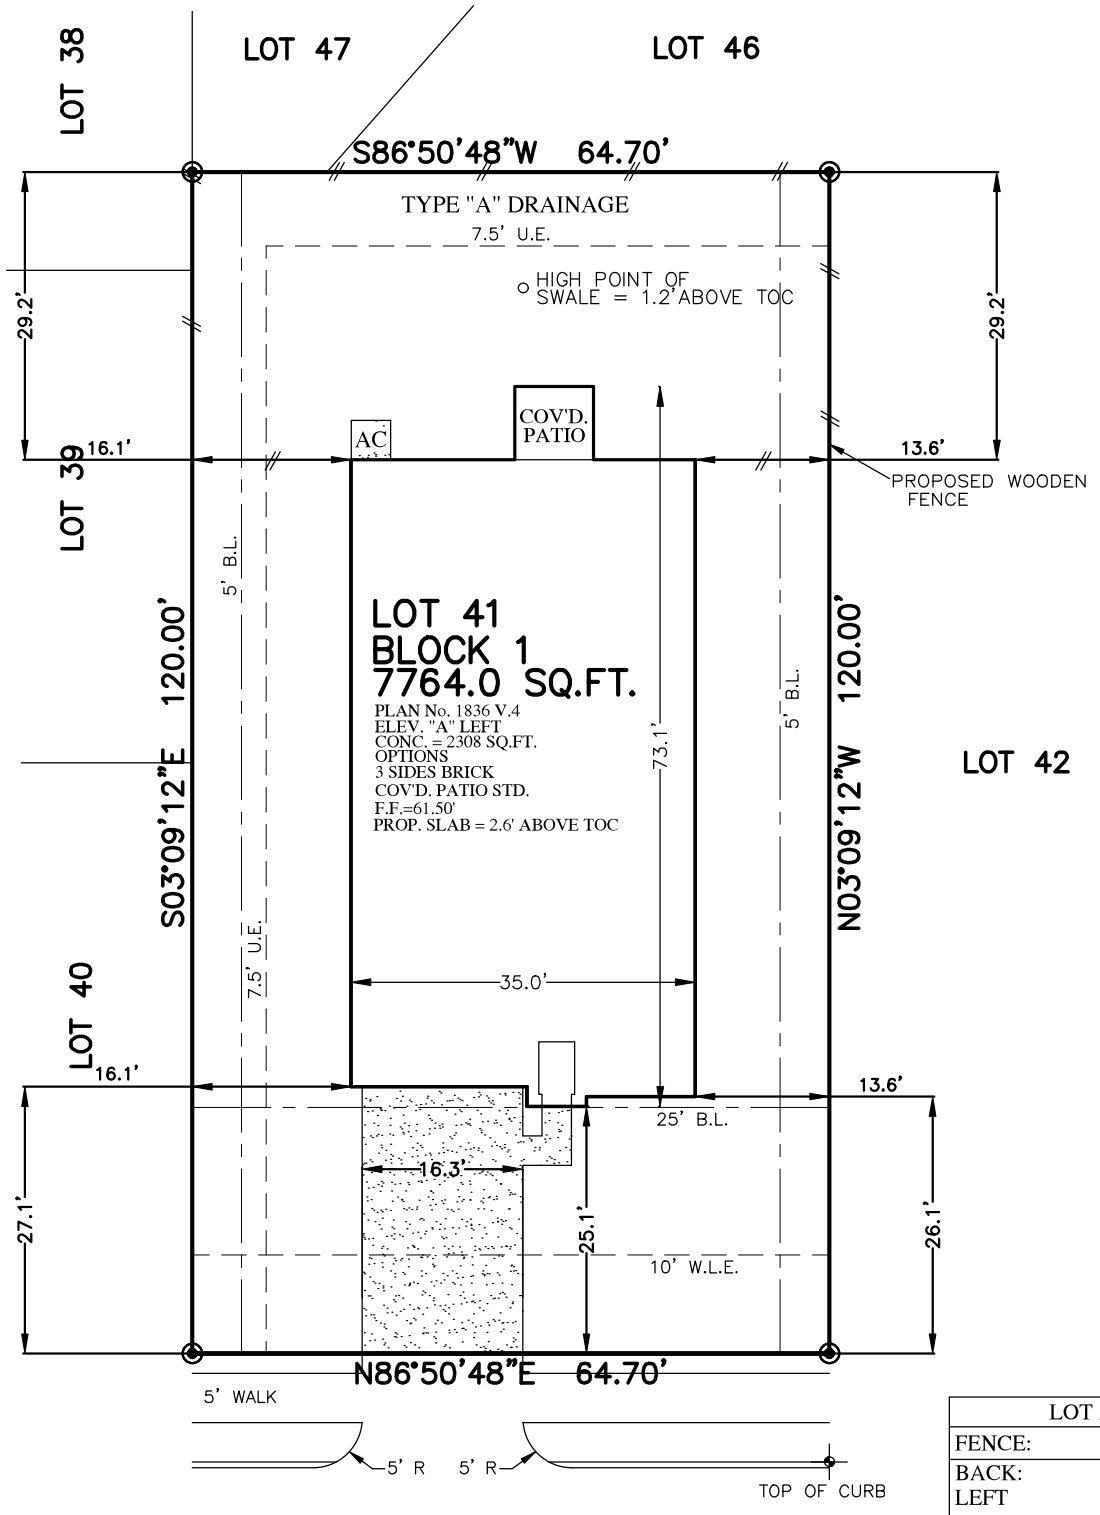

718
ACACIA PARK LANE
(50' R.O.W.)

PLOT PLAN

SCALE: 1" = 20'

LOT AREA	
FENCE:	LINEAR FT.
BACK:	65
LEFT	29
RIGHT	29
FRONT LT.	16
FRONT RT.	14
CONC. PATIO	0 SQ. FT.
PRIVATE WALK	24 SQ. FT.
PUBLIC WALK	242 SQ. FT.
DRIVEWAY	442 SQ. FT.
IN-TURN	200 SQ. FT.
FRONT SOD:	171 SQ. YD.
BACK SOD:	310 SQ. YD.
LOT COVERAGE	35.73%

NOTES: