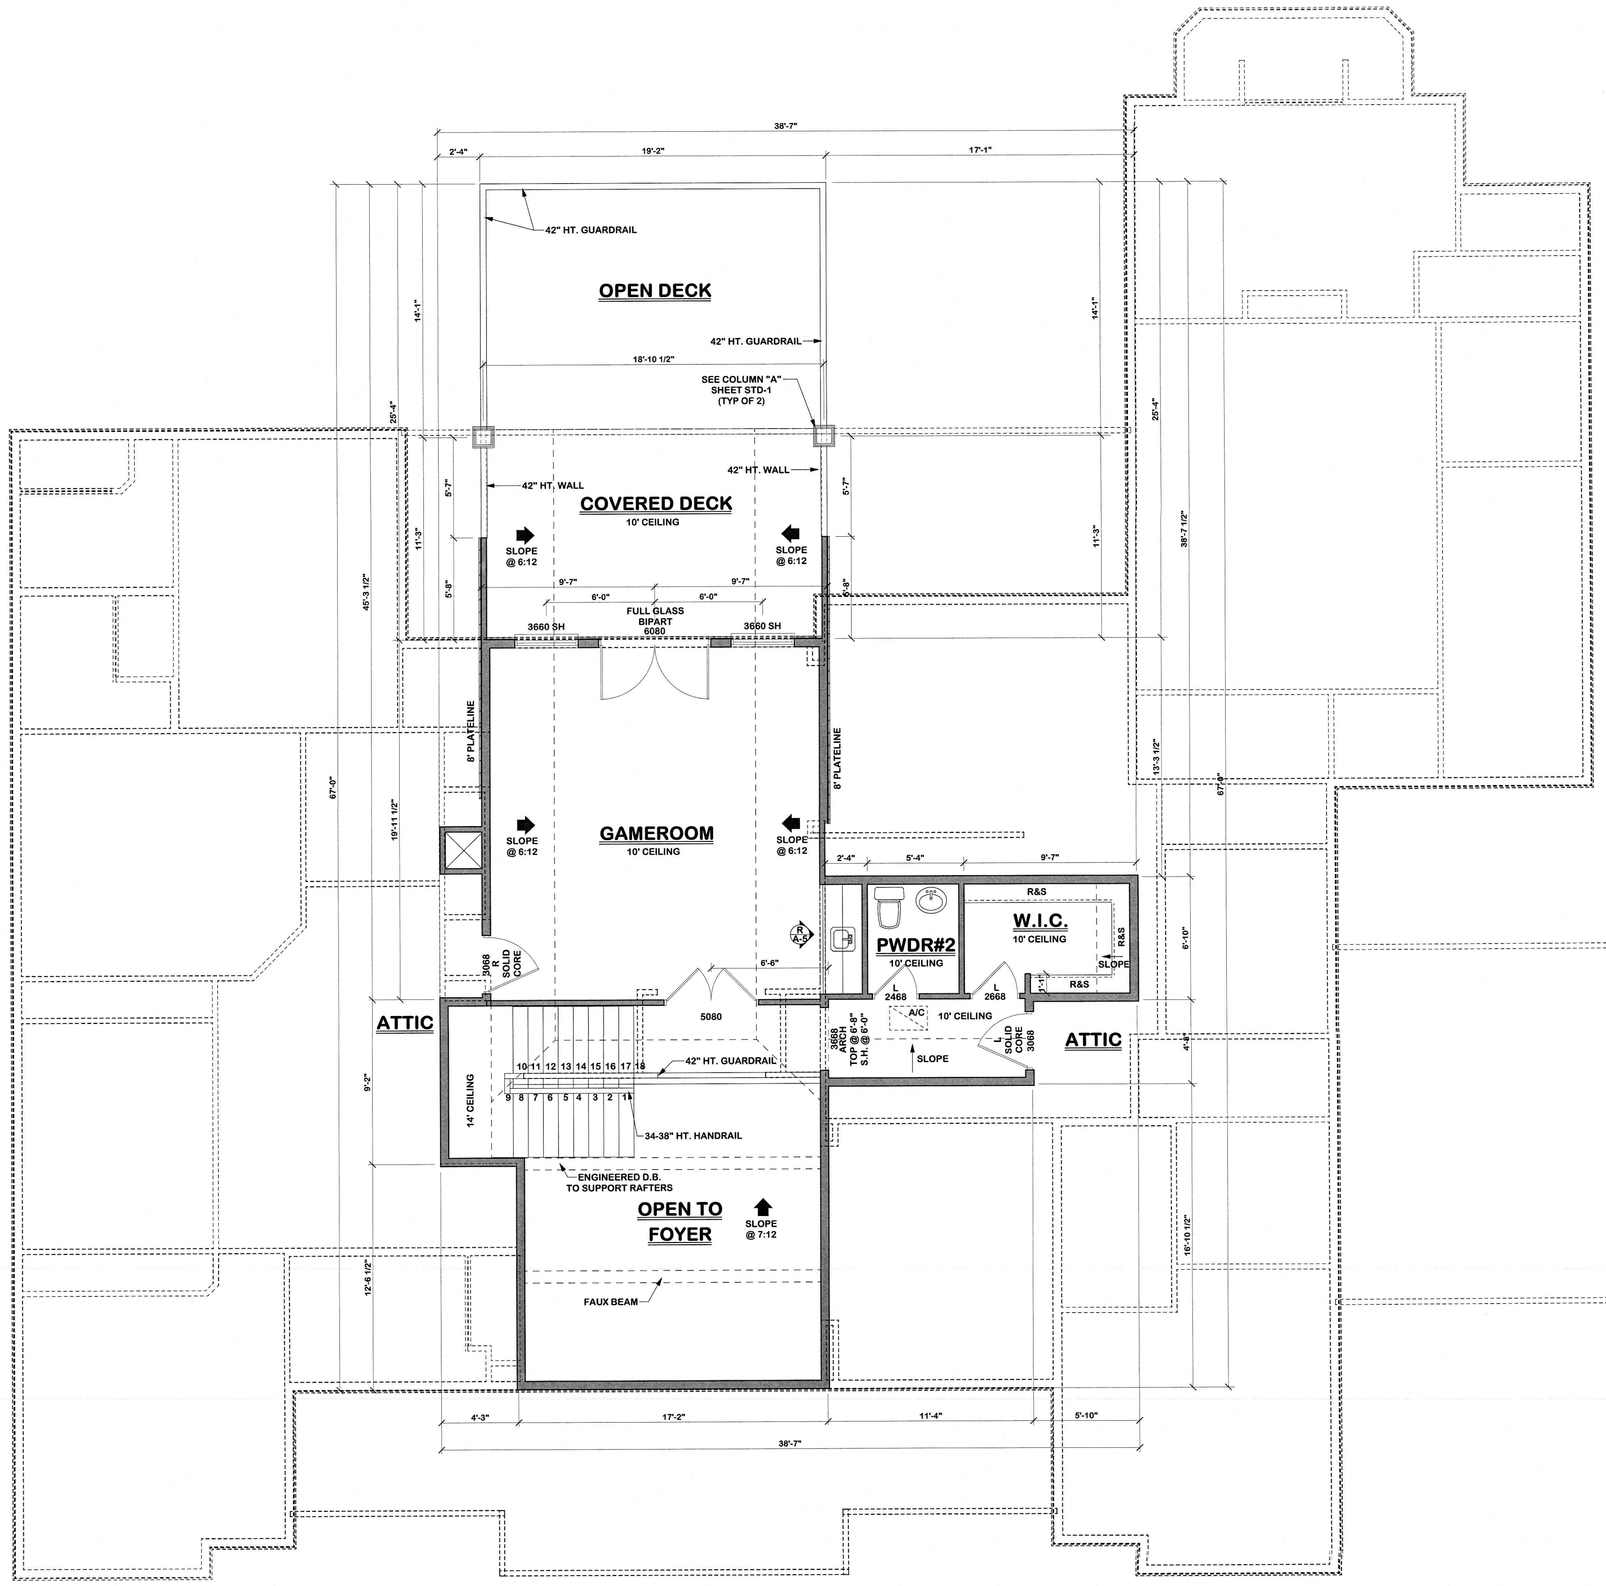

DOOR SCHEDULE

TYPE	DESCRIPTION	SIZE	HAND	COUNT
EXTERIOR DOOR UNIT	FULL GLASS MTL BIPART	5'-0" x 8'-0"		2
EXTERIOR DOOR UNIT	FULL GLASS MTL BIPART	6'-0" x 8'-0"		1
EXTERIOR DOOR UNIT	MTL SIX PANEL BIPART	4'-0" x 8'-0"		1
EXTERIOR DOOR	FULL GLASS MTL	2'-8" x 8'-0"	R	1
EXTERIOR DOOR	HALF GLASS MTL	3'-6" x 8'-0"	R	1
EXTERIOR DOOR	MTL SIX PANEL	3'-0" x 8'-0"	L	2
EXTERIOR DOOR	MTL SIX PANEL	3'-6" x 8'-0"	L	1
EXTERIOR DOOR	SOLID CORE 2-HOUR	3'-0" x 6'-8"	L	1
EXTERIOR DOOR	SOLID CORE 2-HOUR	3'-0" x 6'-8"	R	1
FRONT ENTRY DOOR	FRONT ENTRY BIPART	6'-0" x 8'-0"		1
INTERIOR DOOR UNIT	DBL SIX PANEL BIFOLD	3'-0" x 8'-0"		2
INTERIOR DOOR UNIT	DBL SIX PANEL BIFOLD	4'-0" x 8'-0"		4
INTERIOR DOOR UNIT	SIX PANEL BIPART	3'-0" x 8'-0"		3
INTERIOR DOOR UNIT	SIX PANEL BIPART	4'-0" x 8'-0"		1
INTERIOR DOOR UNIT	SIX PANEL BIPART	5'-0" x 8'-0"		2
INTERIOR DOOR	SIX PANEL POCKET	2'-4" x 8'-0"	L	1
INTERIOR DOOR	SIX PANEL POCKET	2'-4" x 8'-0"	R	1
INTERIOR DOOR	SIX PANEL	2'-4" x 6'-8"	L	1
INTERIOR DOOR	SIX PANEL	2'-4" x 8'-0"	L	3
INTERIOR DOOR	SIX PANEL	2'-6" x 6'-8"	L	1
INTERIOR DOOR	SIX PANEL	2'-6" x 8'-0"	L	2
INTERIOR DOOR	SIX PANEL	2'-6" x 8'-0"	R	1
INTERIOR DOOR	SIX PANEL	2'-8" x 8'-0"	L	1
INTERIOR DOOR	SIX PANEL	3'-0" x 8'-0"	L	1
INTERIOR DOOR	SIX PANEL	3'-0" x 8'-0"	R	2
OH GARAGE DOOR	MTL SECTIONAL	18'-0" x 8'-0"	N	2

WINDOW SCHEDULE

TYPE	DESCRIPTION	SIZE	COUNT
FIXED GLASS WINDOW	3010 FG	3'-0" x 1'-0"	1
FIXED GLASS WINDOW	3016 FG DL	3'-0" x 1'-6"	1
GLASS BLOCK WINDOW	1060 GL BLK	1'-0" x 6'-0"	2
GLASS BLOCK WINDOW	2060 GL BLK	2'-0" x 6'-0"	2
SINGLE HUNG WINDOW	1660 SH	1'-6" x 6'-0"	2
SINGLE HUNG WINDOW	2 3060 SH DL (MULLED)	6'-0" x 6'-0"	2
SINGLE HUNG WINDOW	2-3050 SH (MULLED)	6'-0" x 5'-0"	1
SINGLE HUNG WINDOW	2-3060 SH (MULLED)	6'-0" x 6'-0"	2
SINGLE HUNG WINDOW	2040 SH DL	2'-0" x 4'-0"	2
SINGLE HUNG WINDOW	2040 SH	2'-0" x 4'-0"	4
SINGLE HUNG WINDOW	2660 SH DL	2'-6" x 6'-0"	8
SINGLE HUNG WINDOW	2660 SH	2'-6" x 6'-0"	1
SINGLE HUNG WINDOW	3040 SH	3'-0" x 4'-0"	1
SINGLE HUNG WINDOW	3050 SH	3'-0" x 5'-0"	3
SINGLE HUNG WINDOW	3660 SH	3'-6" x 6'-0"	7
SINGLE HUNG WINDOW	4060 SH	4'-0" x 6'-0"	2

Windows To Meet Chpt. 11 Of International Residential Code (IRC)
Windows To Be Double Pane Low E Type

UPPER LEVEL FLOORPLAN

SEE SHEETS STD-1 THRU STD-3 FOR STANDARD NOTES, SYMBOLS AND DETAILS

BUILDER TO USE 10'-0" PLATELINES WITH 8'-0" WINDOW HEADER HEIGHTS U.N.O.

1. ALL INSULATED WALLS ARE TO BE CONSTRUCTED WITH 2x6 STUDS.

TEXAS INSTITUTE OF BUILDING DESIGN

AIBD

REV.	DATE	DESCRIPTION	DESIGN	CHECK
			KLF	
P1	03/10/08	ISSUED FOR PRELIM "A" REVIEW	03/10/08	
P2	04/18/08	ISSUED FOR PRELIM "B" REVIEW	04/18/08	
P3	05/16/08	ISSUED FOR PRELIM "C" REVIEW		
A	05/29/08	ISSUED FOR FINAL REVIEW	05/29/08	CLM
0	06/17/08	ISSUED FOR CONSTRUCTION		

HULICK RESIDENCE
16250 BLACK FALCON RD.
LOT 8, BLOCK 1
CREEK RIDGE FARMS

FISCHER DESIGNS
Custom Home & Residential Design
814 EAST AVENUE, SUITE I
KATY, TEXAS 77493
281-391-1180

JOB No. 07-08-007
SCALE: 1/4"=1'-0"
SHT. No. A-2
UPPER LEVEL FP

12.5.4