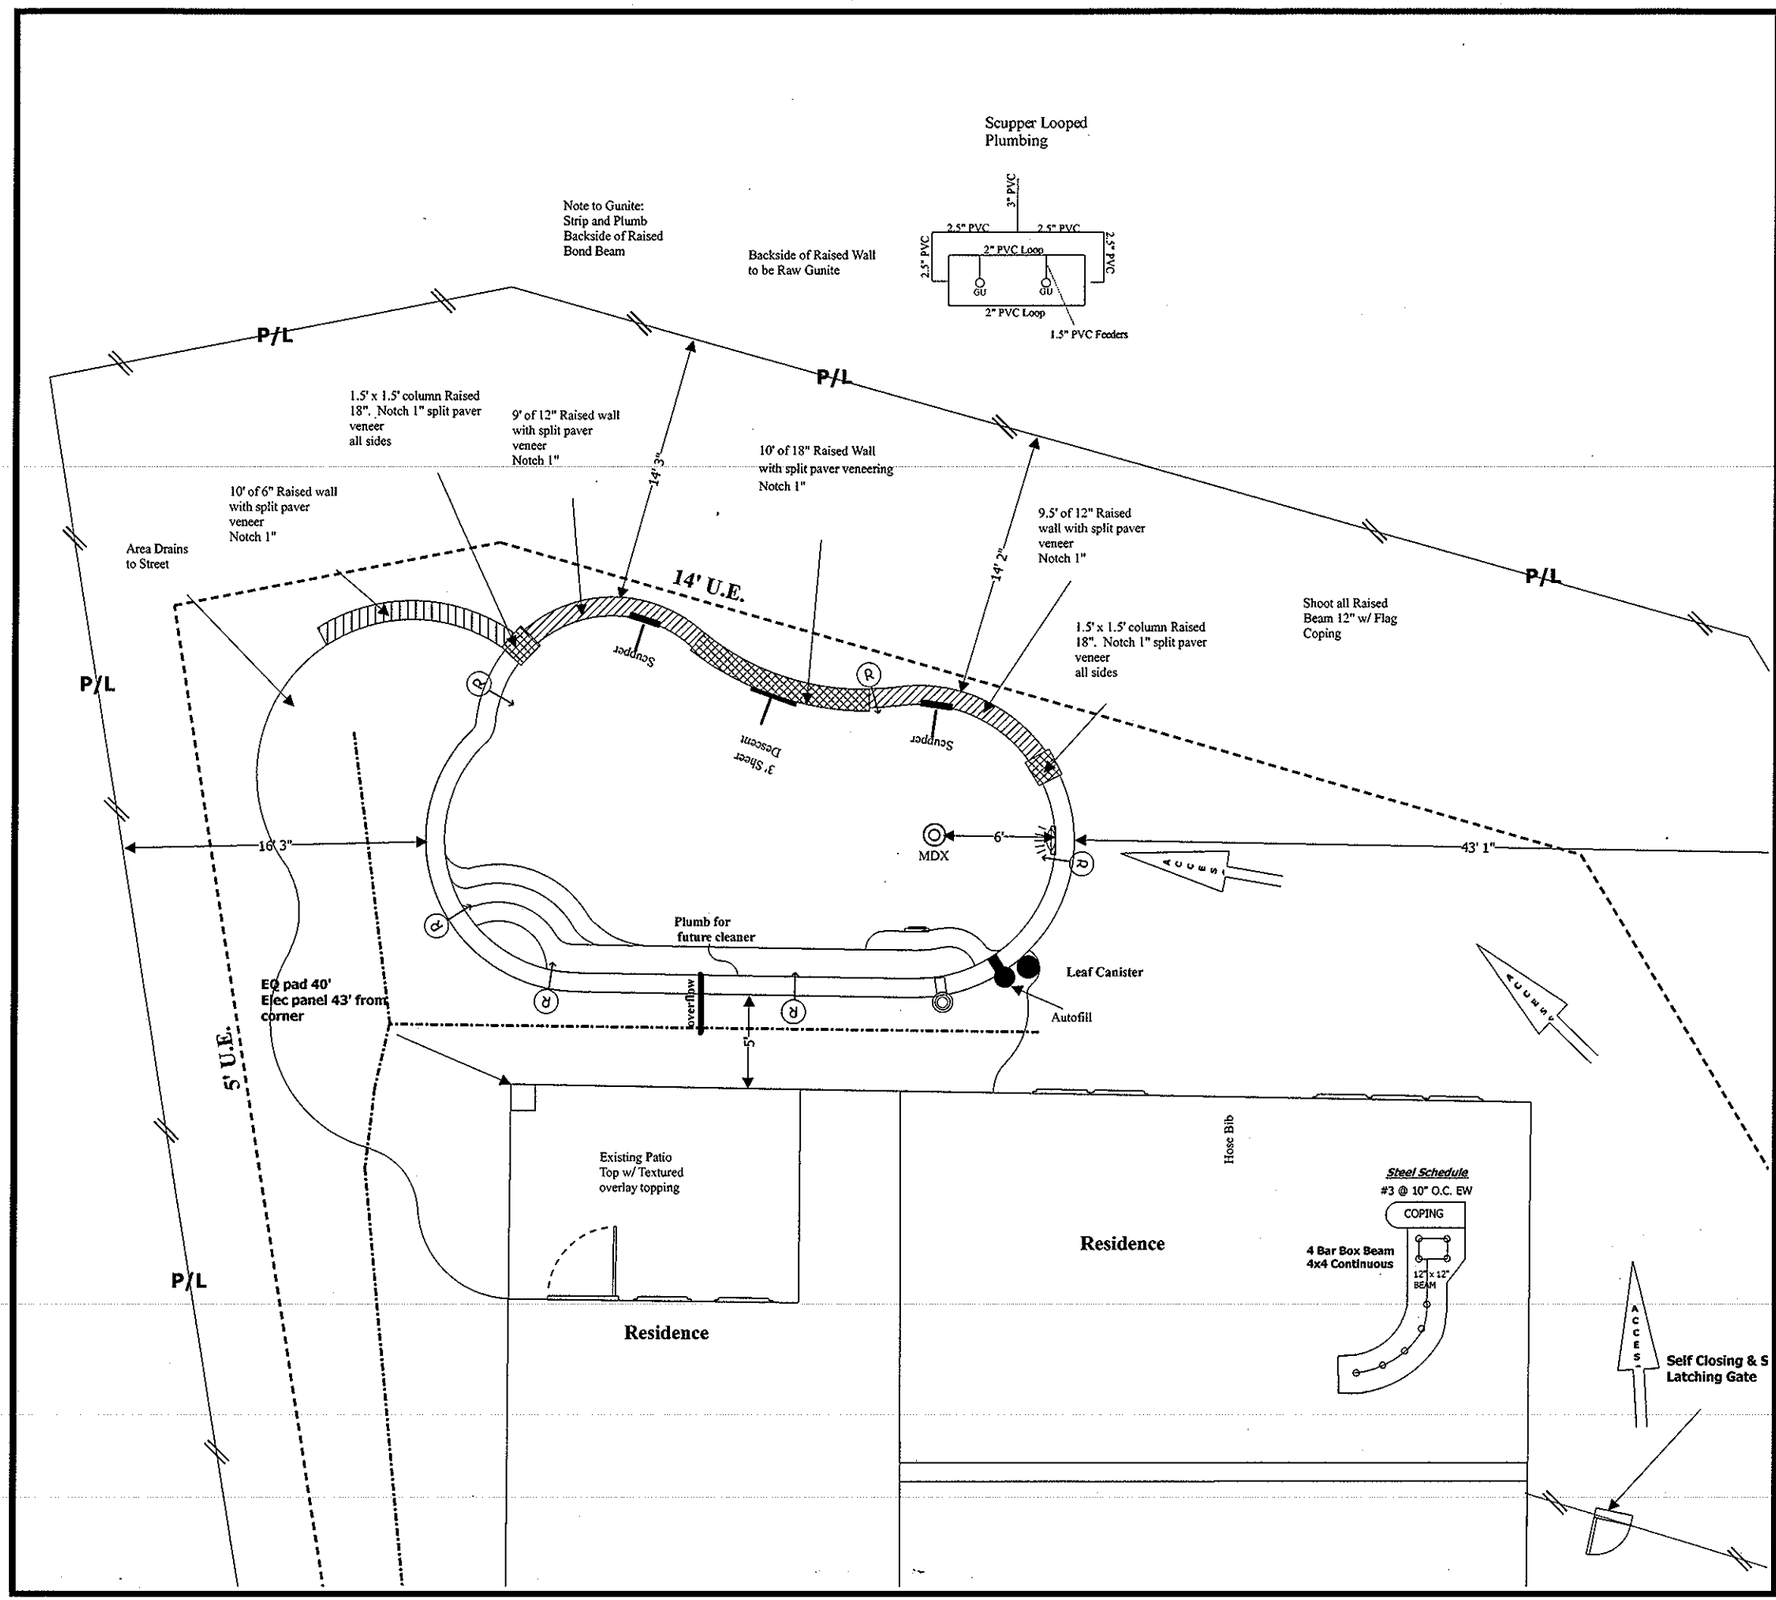

EQUIPMENT SPECIFICATIONS			
Job #	H121205	Shape	Custom
Size	19 x 32.5	Depth	4 x 6 x
Sq. Ft.	470	Perimeter	87
Filter	340 CART	Main Pump	
Heater		2.5 HP Plus	
Gallons	17625	Booster Pump	
Light	500 Watt Light # 1		
		Pool Niche	1
Chlorinator	Inline Chlorinator	Ozone	Included
Pool Cleaner	Polaris 9300 Robotic	Overflow	Included
Diving Board		Slide	
Controller	IAQUALINK Pool Only		
Spa Light	Not Included	Blower	
		MASTIC	Included
Sconces Lion Head	0	Gushers	0
Spa Fountain		Spray Heads	0
Sheer Descent	1-Sheer Descent	Pencil Jets	0
Skimmer (s)	1	Spa Jets	
Returns	3	Volley Ball Cups	0
Weepers	0	Sodium Tetraborat	Included
Excavation			
Sq.Ft.Pool	470	Depths	4 x 6 x
Rig Type	Bob Cat	Deep End Ramp	
Grading (Hrs.)	0	Trash Haul Off	Included
Tree's/Stumps	0	Bench(s)	8 x x x
Raised Beam	6in. x 10ft.	12in. x 19ft.	18in. x 13ft.
Spa Raised		Remove Concrete	0
Tan Ledge	Size	0	
Depth	of water."	Helical Piers	0
Piers 18" x 10'	0	Inner Loop	0
Fence	Remove	Yes	
Over Dig Pool	Not Included	Fence Replace	YES

Municipality	Richmond	Electric Co.	0
Designer	Brandon Heitzwebel		
Customer	Nina Jonsson		
Address	8102 Conner Cave		
City, State, Zip	RichmondTexas77407		
Lot	0	Phone	630-550-8688
Block	0	Dig Tess	0

Layout

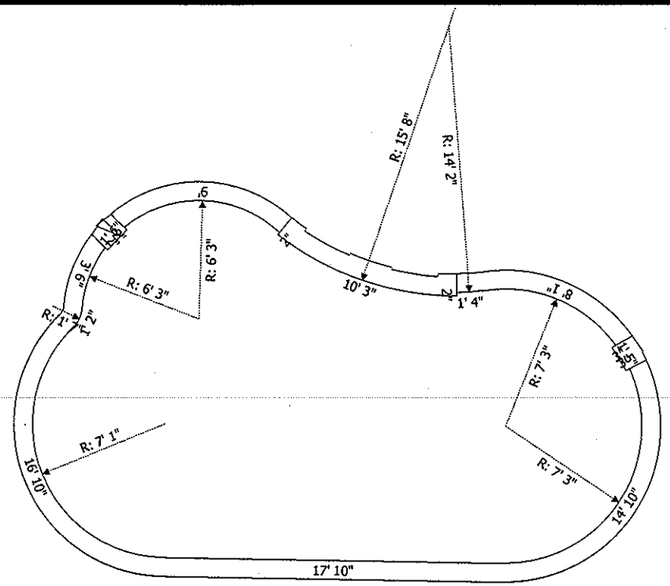

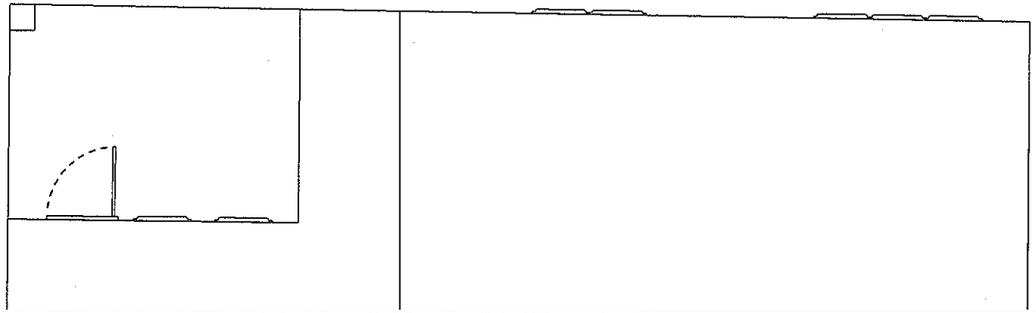

Access

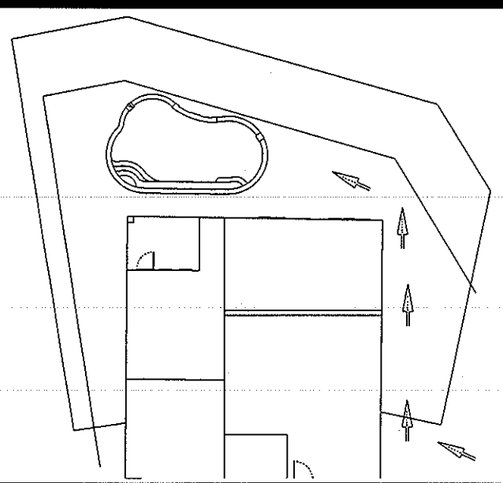

Map

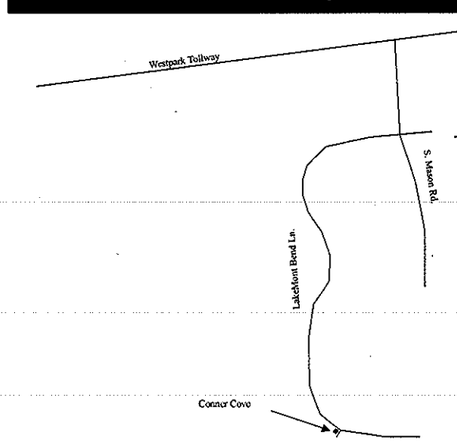

8102 Conner Cove

Additional Specifications

Plumbing					
Main Skimmer	62	**2nd Skimmer**		0	
Pool Main Drain	Dedicated	**Spa Main Drain**		FALSE	
Overflow	3	**Returns**		4	
Ozone	Inc.	**Chlorinator**	Inline Chlorinator		
Booster Pump		**Pool Cleaner**	Polaris 9300 Robotic Cle		
		Heater			
Filter Type	325 CART	**Pool Light (s)**		1	
Slide 1.5" pipe		**Sheers 2" pipe**		81	
Weeping Wall plumb	0	**Weeps #**		0	
Waterfall plumb 2" pip	0	**Scuppers 2" pipe**		81	
Pencil Jets	ea."	**# of Gusher(s)**		ea."	
Lions Heads	ea."	**Spray Heads 1" pipe**		ea."	
Pencil Jets Run 1" pip	0	**Gusher Runs 3" loop**		89	
Individual Air	0	**Auto Fill Line 1" pipe**		13	
Spa Jets Waterway		**Spa Run 2.5" suction p**		0	
Spa Light	0	**Spa Fountain 1.5" pipe**		0	
Spa Raised		**Water Bowl 1.5" pipe**		0	
Infloor System	0				
Master Plumber					
Gas Line	ft x ft	**P Trap**			
Drainage 4" Pipe	0	**Backwash**		0	
Fire Pit Gas Line 50' i	0	**Drill Under Driveway**		0	
Steel					
Steel Centers	10in Centers	**Notch Beam**		0	
Pier 1' x 10' 1/2" Steel	0	**Negative Edge Basin**		0	
Raised Beam	6in. x 10ft.		12in. x 1	18in. x 13ft.	
Xtend 2nd Step	21	**Double Curtain**		0	
Bench (s)	8 ft x ft x ft x f	**Swimout**		ft	
Tan Ledge	Size	0	**Depth**	of water."	
Spa Size	0	**Spa Raised**			
DamWall	Per Plan	**Spa Beam**		Per Plan	
Beach Entry	Sq.Ft.	0	**Table/St**	0	
Infloor System	0				
Electric					
Pump	2.5 HP Plus	**Cleaner Pump**			
Ozone	Inc	**Sub Panel**			
Salt System		**Pool Lights**		1	
Timer	IAQUALINK Pool Only				
Blower		**Spa Light**			
Extra GFCI	0	**Booster Pump**			
Heater/Heat Pump					
Retaining Wall					
Retaining Wall sq.ft.		sq.ft."			
Gunite					
Per.	87	**Sq.ft.**	470	**Depths**	x x
Tan Ledge	**Size**	0	**Depth**	of water."	
Bench	8 ft x ft x ft x ft		**Notch B**	0	
Xtend 2nd Step	21	***If Diving Pool check Depths***			
Waterfall Pad					
Cave / Slide etc					
Raised Beam	6in. x 10ft.		12in. x 19f	18in. x 13ft.	
IF RAISED BEAM ALWAYS STRIP AND PLUMB WALL					
Gunite Pier 1' x 10'	0	***Table/Stool***		0	
Spa Size	0	**DamWall**		Per Plan	
Spa Beam	Per Plan	**Spa Raised**			
Beach Entry	**Sq.Ft.**	0	***ouble Check Spa Beam***		

Tile & Coping			
Coping Type	Flagstone		
Raised Beam	6in. x 10ft.	12in. x 19ft.	18in. x 13ft.
Raised Beam Material		Split Pavers	
Flag Exspansion	0	**Brick Lateralls**	0
Flag-Slate Deck	0	**Accent Rock**	0
Spa Raised		**Grout Color Tile**	
Spa Spillway		**Back of Beam Spa Per**	0
Spa Dam Wall	Per Plan	**Spa Dam Wall Length**	0
Spa Veenering	Tile	**Tiered Spillway** per 6" by 1'	0
Extra Row Brick	0	**Extra Veneer Row**	34
Extra Row Flag	0	**Veneer Material**	Split Pavers
Spot Tiles	0	**Trim Tile**	0
Sheer Descent	Sheer Desce	**Extra Row Upgraded**	0
Weeping Wall	0	**WaterFall**	
Grotto		**Grout Color Coping**	
Cave / Slide etc		**Scupper**	2
Beach Entry Flag	0	**Fire Pit**	0
Flagstone on Top of Bench's and Steps	0		
Tile Top Stool	0	**Flag Top Table**	0
Clean Up			
Fence Replace	3ea.section"	**Self Closing Gate (s)**	0
Door Alarms	0	**Bring Extra Load Sand**	0
Acid Wash Deck Houston	0		
Decking			
Type	Pattern Deck Coating x 456sq.ft.		
Type			
Topping	Pattern Deck Coating Topping x 176sq.ft.		
Color			
Flag Exspansion	0	**Brick Lateralls**	0
Drainage	4in Area Drains x 160ft.		
Brass VB Anchors	0	**V B Cups**	0
Turn Down	0		**Per sq.ft.**
Steps	0		**Ln. FT.**
Slide		**Hand Rail**	0
Ladder	0	**Overflow**	YES
VB Game	0	**Basketball Game**	0
Diving Board		**Footer**	10
Mastic & Sealing			
Mastic	YES	**Seal Coping**	0
Seal Decking	0		
Plaster			
Type	Platinum White Pebble		
Pool Perimeter	87	**Pool Interior Area**	905
Tan Ledge	0	**Bench (s)**	8 ft x ft x ft x ft
Swimout	0	**Ext 2nd Step**	21
		Neg Edge Basin	0
Bar Stool	0	**Flag Top Table**	0
Spa	0	**Ladder and Supply Steps**	0
Extra Set	0	**Infloor Cleaning System**	0
SDX Drain Covers		2	
Beach Entry Pebble		sqft	
Color Of Drains & Wall Fittings white w/ white black w/ color			
Misc			