City of Houston Texas

19143753

REVIEWED FOR COMPLIANCE

Performance of this review does not relieve the applicant from full responsibility to comply with all applicable codes, ordinances and regulations 01/27/20

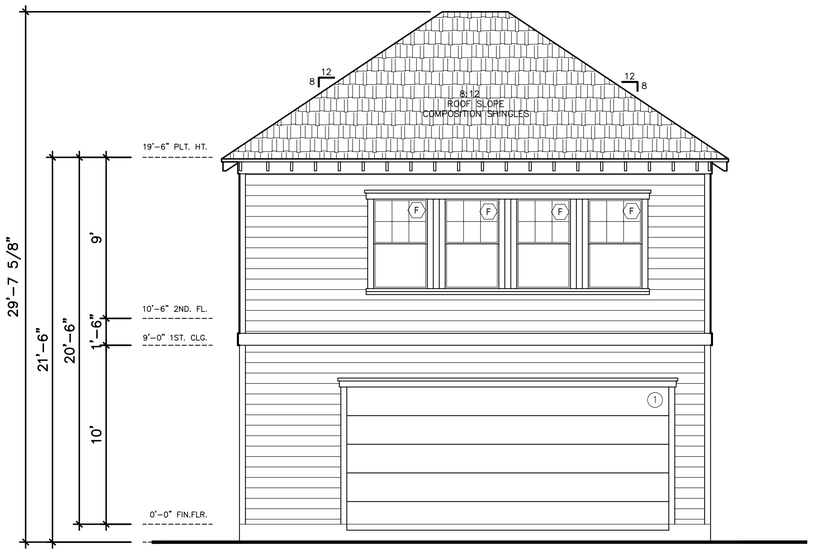

REAR AT GARAGE
REAR ELEVATION
SCALE: 1/4" = 1'-0"

SIDING	378 SQ.FT.
BRICK	0 SQ.FT.
LATTICE	0 SQ.FT.
SHAKER	0 SQ.FT.

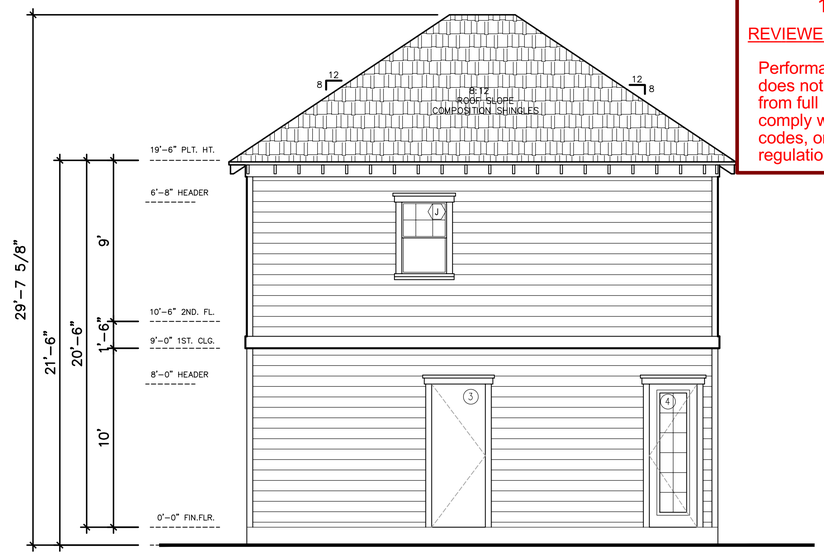

FRONT AT GARAGE
REAR ELEVATION
SCALE: 1/4" = 1'-0"

SIDING	516 SQ.FT.
BRICK	0 SQ.FT.
LATTICE	0 SQ.FT.
SHAKER	0 SQ.FT.

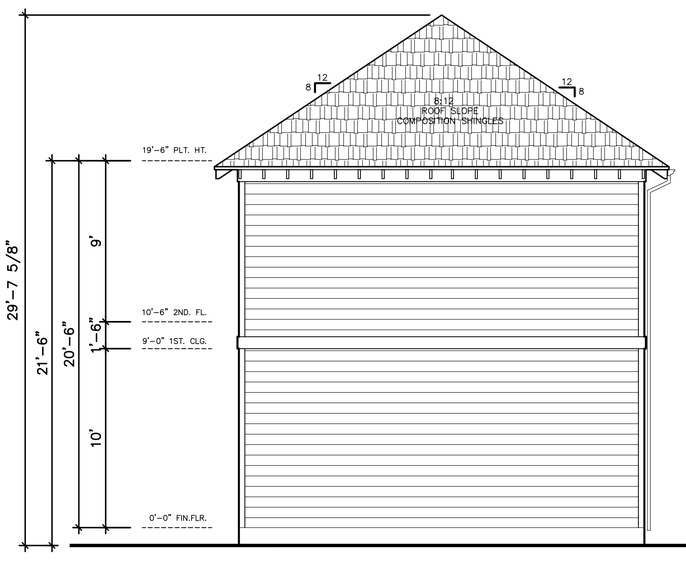

LEFT ELEVATION
SCALE: 1/4" = 1'-0"

SIDING	1,505 SQ.FT.
BRICK	25 SQ.FT.
LATTICE	73 SQ.FT.
SHAKER	0 SQ.FT.

331 EAST 26TH STREET, HOUSTON, TX 77008

EAST 26TH STREET
SPEC.

ShadowWorks Custom Homes
11610 Moorcreek Drive
Houston, Texas 77070
Ph.713-202-1731

© 2019
SHADOWWORKS
THESE PLANS ARE THE PROPERTY AND COPYRIGHT OF SHADOWWORKS AND SHALL NOT BE USED ON ANY OTHER WORK OR LOCATION EXCEPT BY AGREEMENT OF SHADOWWORKS. WRITTEN DIMENSIONS TAKE PRECEDENCE OVER SCALED DIMENSIONS AND SHALL BE VERIFIED BY THE CONTRACTOR AND SUBCONTRACTORS. ALL DISCREPANCIES SHALL BE BROUGHT TO THE ATTENTION OF SHADOWWORKS PRIOR TO COMMENCEMENT OF THE WORK. SHADOWWORKS IS PROVIDING STRUCTURAL DESIGN FOR THE FOUNDATION, FLOOR, WALL AND ROOF SYSTEMS ONLY. WE ARE NOT QUALIFIED TO AND LICENSED TO DESIGN STRUCTURAL FRAMING OR FOUNDATIONS. A LICENSED PROFESSIONAL ENGINEER SHOULD BE CONSULTED REGARDING THE FRAMING AND FOUNDATION SYSTEMS. ALL DIMENSIONS, SPECIFICATIONS AND CONDITIONS MUST BE VERIFIED BY THE "ENGINEER OF RECORD" SHALL BEAR THE RESPONSIBILITY FOR THE STRUCTURAL DESIGN. SHADOWWORKS WILL NOT BE HELD RESPONSIBLE FOR THE STRUCTURAL DESIGN IN ANY WAY AND/OR ANY PROBLEMS WHICH MAY ARISE.

REVISIONS:

DATE: 12/10/19

DRN. BY	CK'D BY
BG	BG

SHEET NO:
A4.1
Draft 5