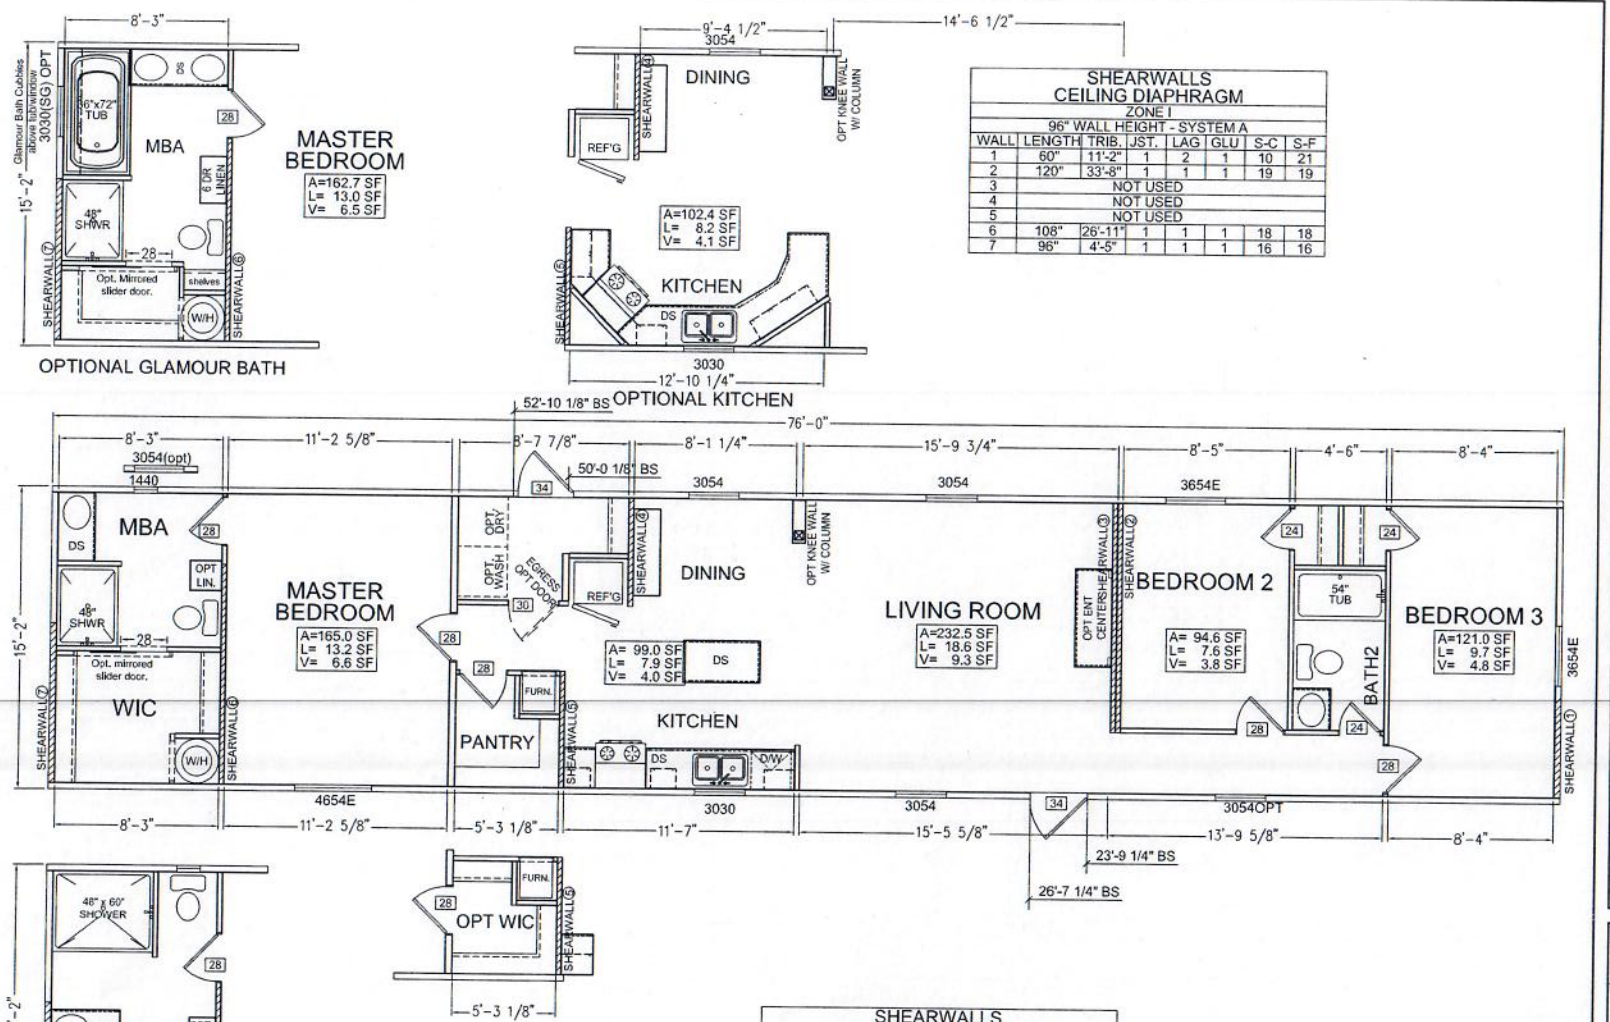

SHEARWALLS CEILING DIAPHRAGM							
ZONE I							
96" WALL HEIGHT - SYSTEM A							
WALL	LENGTH	TRIB.	JST.	LAG	GLU	S-C	S-F
1	60"	11'-2"	1	2	1	10	21
2	120"	33'-8"	1	1	1	19	19
3	NOT USED						
4	NOT USED						
5	NOT USED						
6	108"	26'-11"	1	1	1	18	18
7	96"	4'-5"	1	1	1	16	16

SHEARWALLS CEILING DIAPHRAGM							
ZONE II							
96" WALL HEIGHT - SYSTEM A							
WALL	LENGTH	TRIB.	JST.	LAG	GLU	S-C	S-F
1	60"	11'-2"	3-#2	7	2	17	46
2	120"	11'-2"	1	2	1	20	22
3	132"	12'-1"	1	2	1	22	22
4	60"	13'-8"	3-#2	7	2	17	46
5	60"	10'-2"	3-#2	7	2	17	46
6	108"	12'-9"	2	3	1	18	23
7	96"	4'-5"	1	2	1	16	24

CHAMPION

501 S. BURLESON BLVD. BURLESON, TX 76028

PLEASE NOTE: Champion Homes reserves the right to make changes at any time in prices, specifications and design without notice and/or obligation. All dimensions and specifications are nominal and subject to change. Illustrations may include optional items and/or decorator selections. Consumer to verify and submit plans to all regulatory agencies including but not limited to Cities, Counties, protective covenants, etc... prior to ordering the home. All changes required by local regulatory agencies will be the responsibility of the customer and will be billed to the customer by the manufacturing facility prior to the start of production. Changes to the home will be considered on a case-by-case basis and charged accordingly. Champion Homes will not take responsibility for architectural errors made by others. Actual home may vary slightly from illustrations and floor plans. All design details and items are subject to change at the time color is selected. Homes are designed and engineered to meet the requirements of the jurisdiction of the state and local codes. See local building department for frost line and soil requirements.

PROPRIETARY AND CONFIDENTIAL
THESE DRAWINGS AND SPECIFICATIONS ARE ORIGINAL PROPRIETARY WORK PRODUCT OF CHAMPION.
COPYRIGHT © 1970-2007 BY CHAMPION

PFS #22
Conforms to HUD MHCSS
4/20/16

TITLE: FLOOR PLAN

MODEL: 125-CS1676C
15'-2" x 76'-0" 3 BEDROOM / 2 BATH

DATE: 02-17-16
SCALE: NOT TO SCALE
DRAWN BY: BWS
REVISED:

REVISIONS

SHEET NO: AP-101

PAGE: