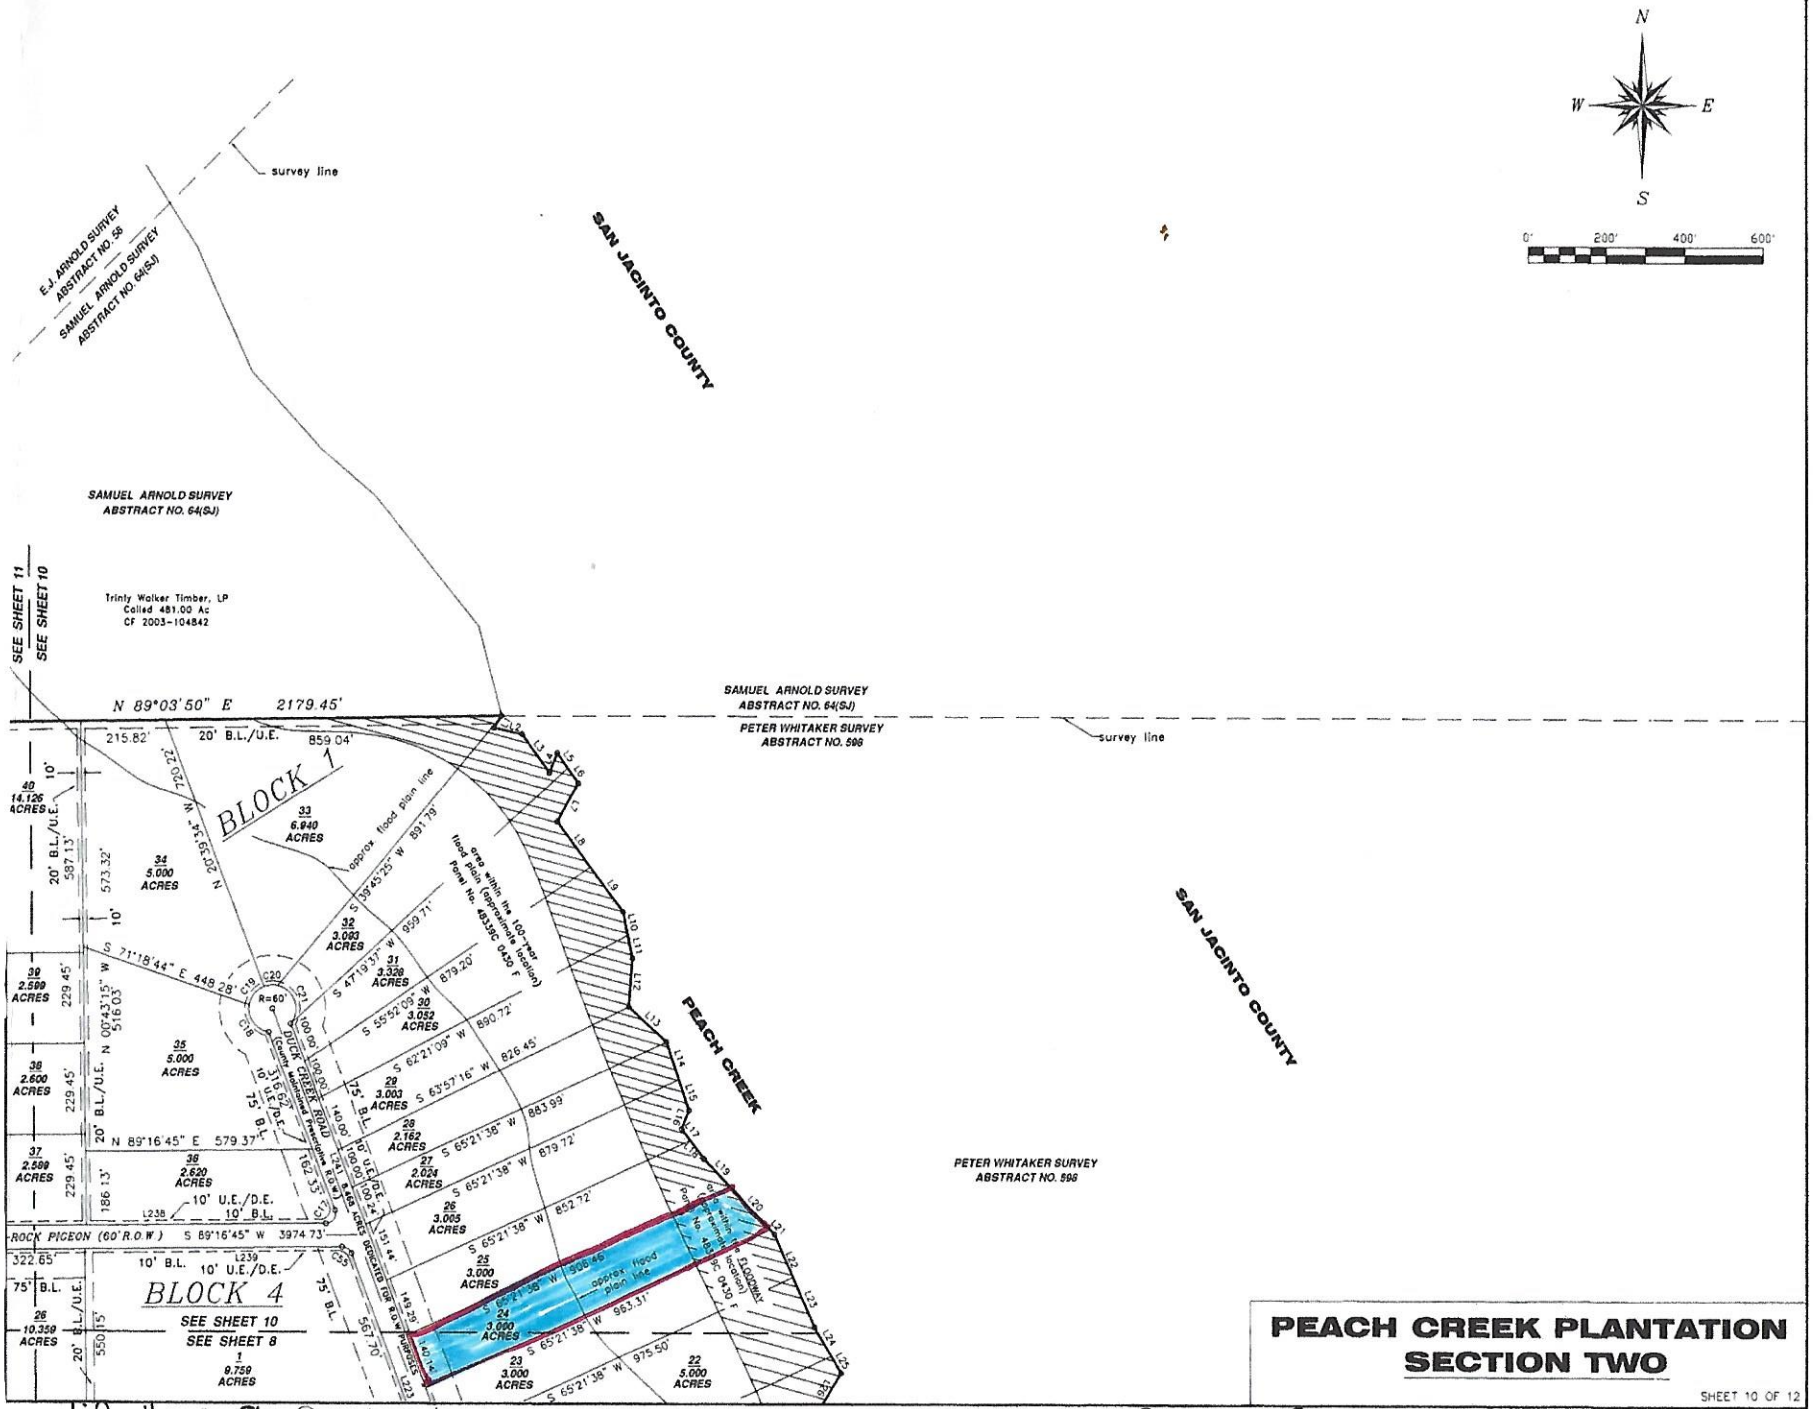

PEACH CREEK PLANTATION
SECTION TWO

SHEET 10 OF 12

File #2008-081644

Cab Z Sheet 1331