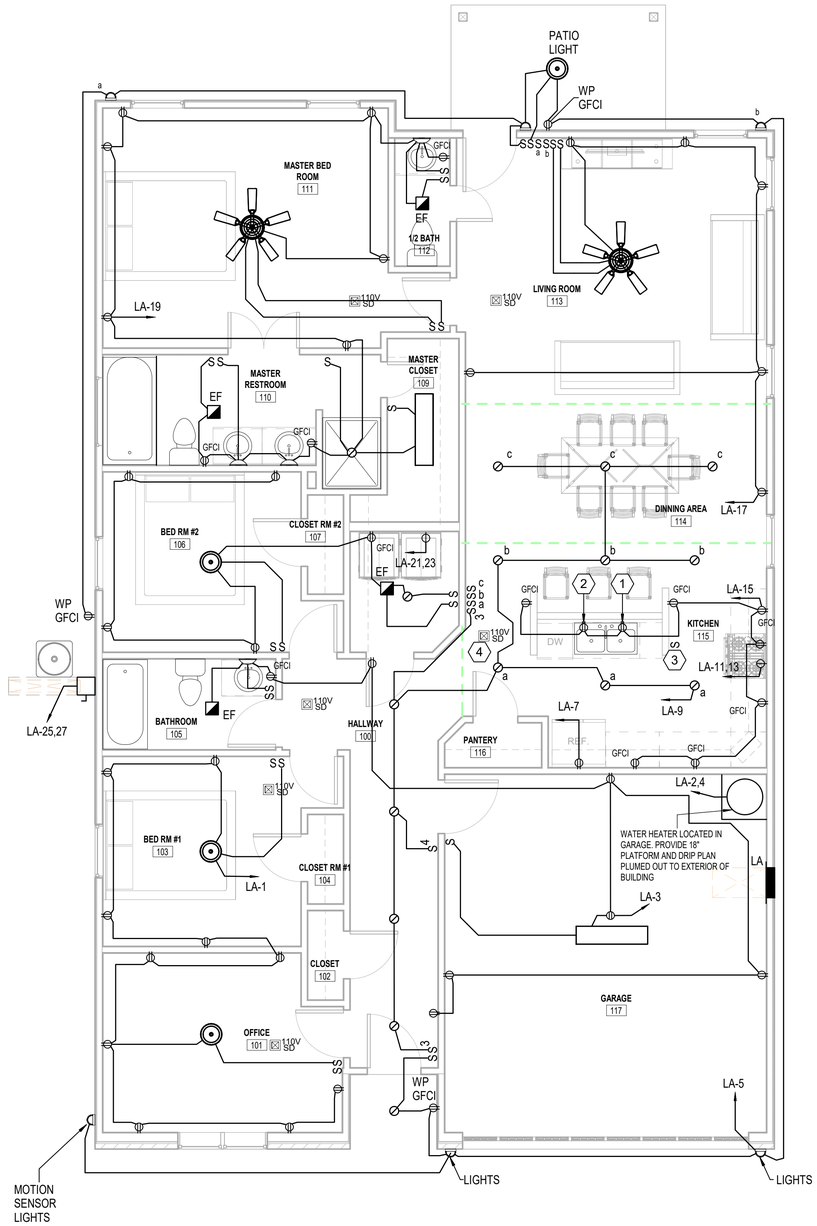

FIRST FLOOR HDC
8606 HOFFMAN ST HOUSTON TX 77016

1 1/4" = 1'-0"

ELECTRICAL SYMBOLS & NOTES

- 110 VOLT RECEPTACLE
- GFI 110 VOLT W/ GROUND FAULT INTERRUPTOR
- CLG. 110 VOLT IN CEILING
- WP WATERPROOF G.F.I.
- 110 VOLT IN FLOOR
- 110 VOLT 1/2 SWITCHED
- 220 VOLT RECEPTACLE
- RGU CABLE RECEPTACLE (TV CABLE/SATELLITE)
- TELEPHONE OUTLET
- NETWORK
- S SINGLE POLE SWITCH
- S_3 THREE WAY SWITCH
- S_4 FOUR WAY SWITCH
- S_R DIMMER SWITCH (RHEOSTAT)
- PB PUSH BUTTON SWITCH
- 110V SD SMOKE DETECTOR AND CARBON MONOXIDE w/ BATTERY BACKUP
- T THERMOSTAT
- CH CHIMES
- S SPEAKER
- VC VOLUME CONTROL
- CEILING MOUNTED FIXTURE
- HANGING LIGHT
- RECESSED CAN
- WP WATERPROOF RECESSED CAN
- RECESSED EYEBALL SPOT
- WALL MOUNTED FIXTURE
- PC PORCELAIN FIXTURE w/ PULL CORD
- EXHAUST FAN
- PENDANT LIGHT
- FLOOD LIGHTS
- UNDER CABINET LIGHT
- OVER CABINET LIGHT
- IN CABINET LIGHT
- 2'X4' FLUORESCENT LIGHT BOX (1'x4' AND 4'x4' SIMILAR)
- ELECT. PANEL
- E ELECT. METER
- IC INTERCOM
- KP SECURITY KEYPAD
- SECURITY CAMERA
- CM CARBON MONOXIDE ALARM
- CEILING FAN
- CEILING FAN w/ LIGHT
- CEILING LIGHT W/ OPTIONAL FAN (PREWIRE AND BLOCK)

GENERAL NOTES - EP101

A. ALL RECEPTACLES SHALL BE TAMPER RESISTANCE.

KEYED NOTES - EP101

1 RECEPTACLED BELOW COUNTER FOR GARBAGE DISPOSAL.
2 RECEPTACLED BELOW COUNTER FOR DISHWASHER.
3 MOTOR RATED SNAP SWITCH FOR GARBAGE DISPOSAL.
4 ALL SMOKE DETECTORS SHALL BE CARBON MONOXIDE.

HDC HERNANDEZ DESIGN & CONSTRUCTION

Hernandez Design and Constuction, LLC
22319 Lavaca Ranch Ln
Katy, Tx, 77449
www.HernandezDesignAndConstruction.com

HERNANDEZ DESIGN AND CONSTRUCTION
NEW RESIDENCE @ 8606 HOFFMAN ST
8606 HOFFMAN ST
HOUSTON, TEXAS 77016

REVISION HISTORY

REVISION	DESCRIPTION	DATE

PROFESSIONAL SEALS

FIRST FLOOR PLAN

DRAWN BY: Author
CHECKED BY: Checker
PROJECT NUMBER: 19147716
PROJECT ABBREVIATION:
ORIGINAL ISSUE: 12/30/2019
CURRENT DOCUMENT STAGE: ISSUE FOR CONSTRUCTION
FILE NAME:

A101
SHEET NUMBER

FILE NAME: H:\Documents\2020\02_HDC_Homes\8606_HoffmanHoustonTx77016_DisciplineA_8606_HoffmanST_R20_HDC.rvt
DATE STAMP: 9/24/2020 6:52:54 AM
COPYRIGHTS OF OREON DESIGN GROUP, LLC 2016