Floor Plan v1

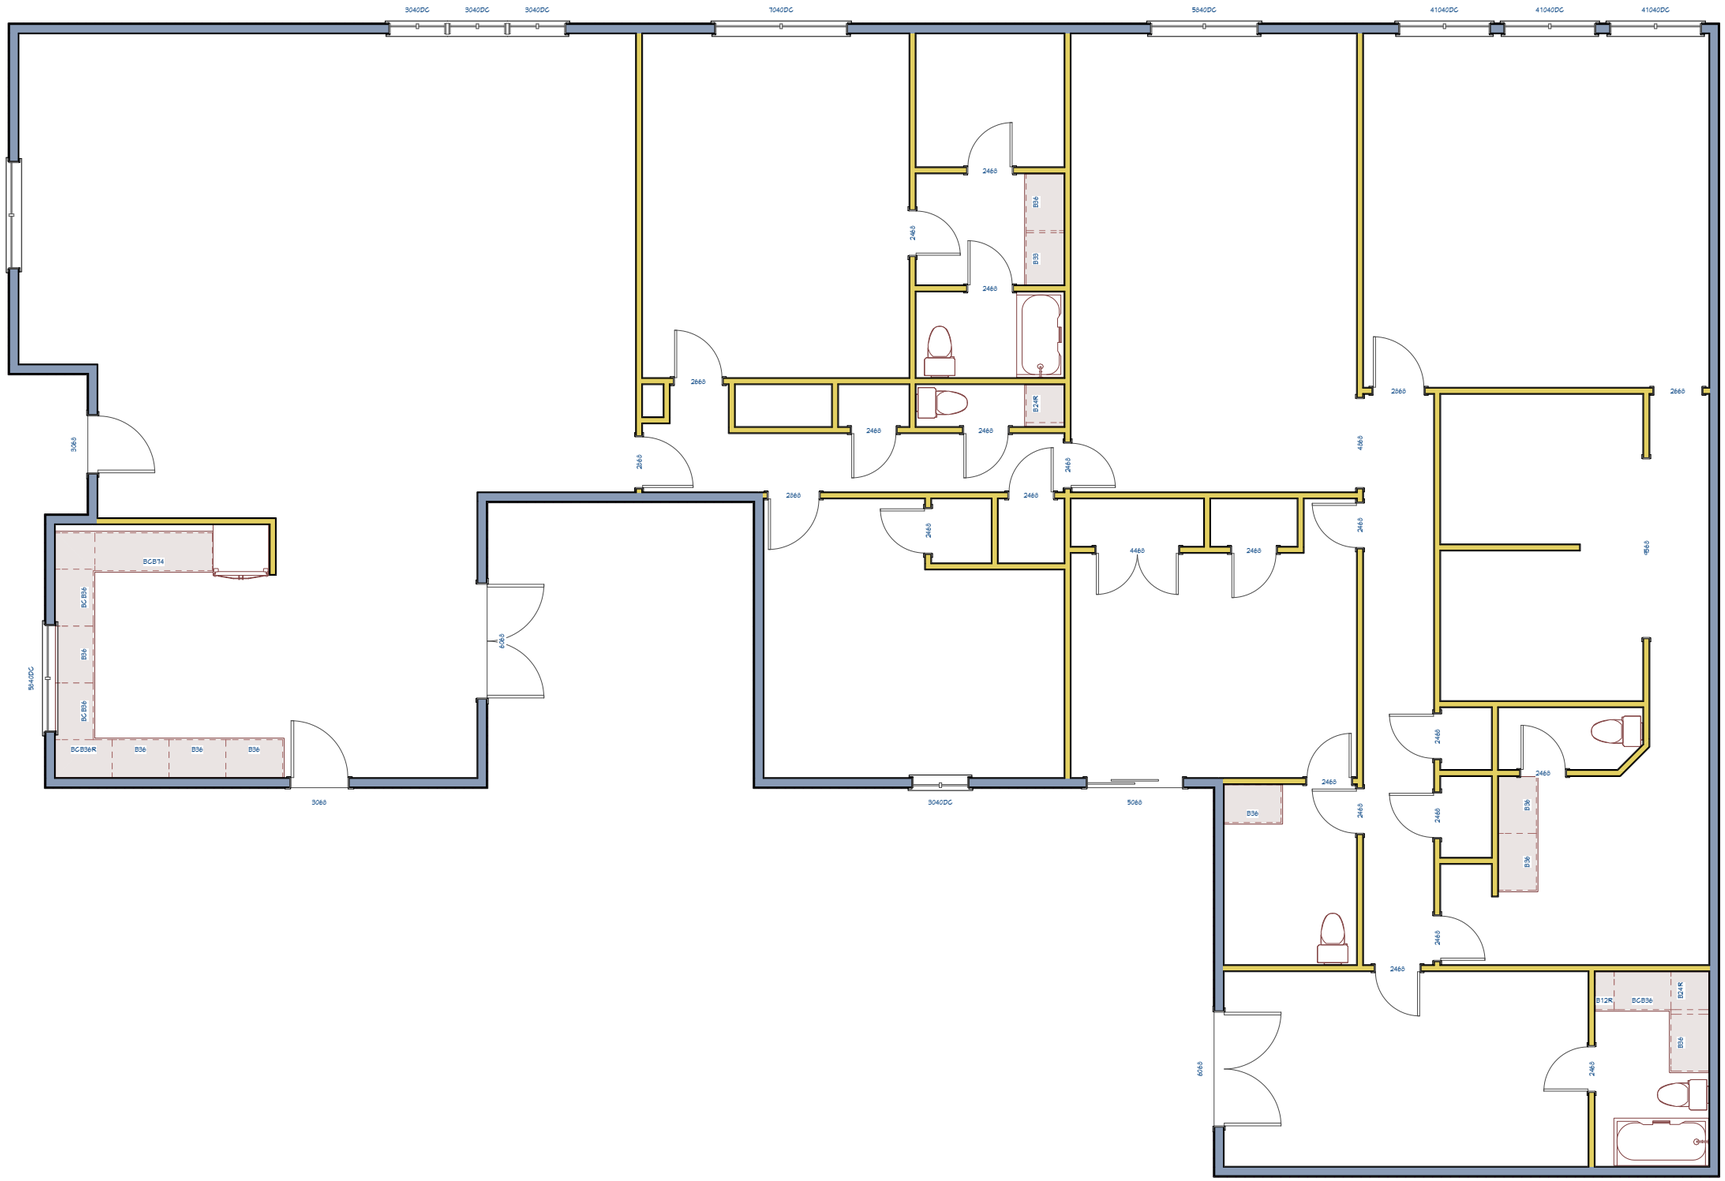

REVISION TABLE

NUMBER	DATE	REVISED BY	DESCRIPTION

DRAWINGS PROVIDED BY:

DATE:
6/4/2020

SCALE:

SHEET:
P-2