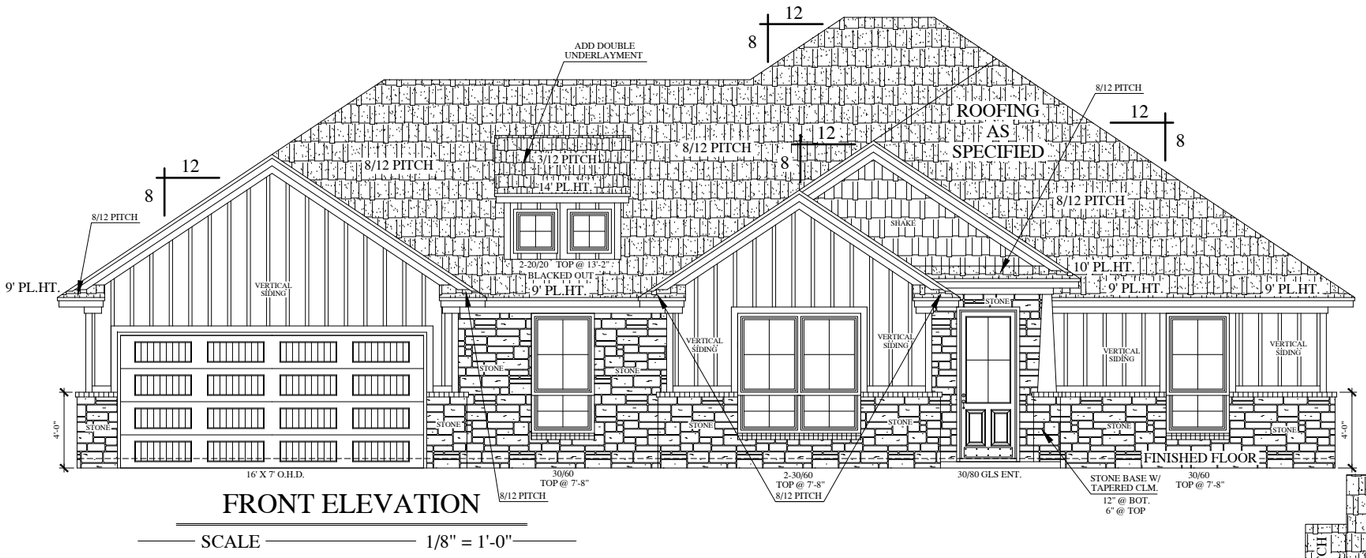

FRONT ELEVATION

SCALE 1/8" = 1'-0"

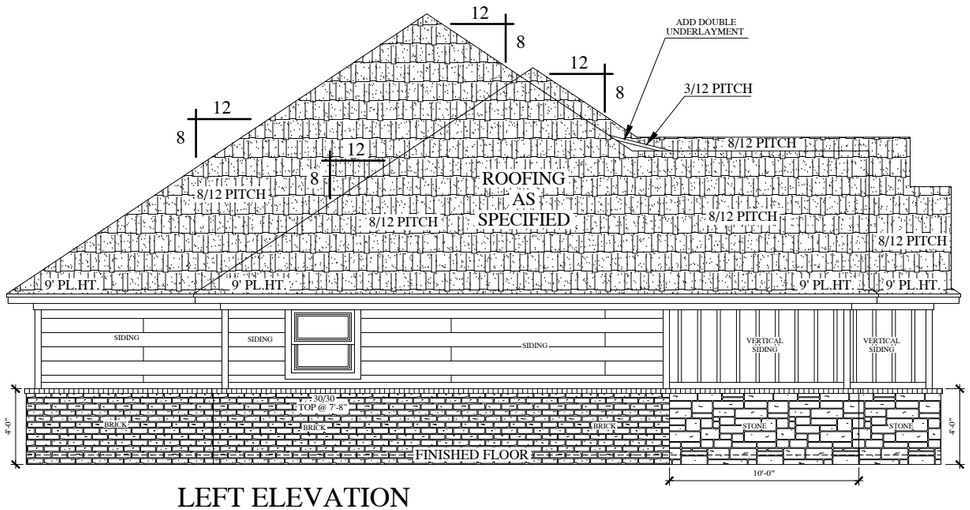

LEFT ELEVATION

SCALE 1/8" = 1'-0"

NOTE:
Any specific additional items not called out on on this plan that are desired is as per owner! Builder to verify!

NOTE:
Location of beams subject to change as per framer.

NOTE:
Foundation, framing package, & windstorm by other.

RIGHT ELEVATION

SCALE 1/8" = 1'-0"

REAR ELEVATION

SCALE 1/8" = 1'-0"

Copyright©
This plan is for construction of one building only and is not to be copied in anyway without the written permission from Freeman Custom Home Design.

NOTE:
Questions concerning initial layout or framing should be directed to Freeman Custom Home Design.
(832)759-4142
Freeman Custom Home Designs is not responsible for framing discrepancies that deviate from this plan, if not called before completely framed. See Above.

REVISIONS

Freeman Custom Home Design assumes no liability for any structure built from these plans. Before construction, the purchaser, builder, or contractor must verify all dimensions, verify compliance with all building codes, and incorporate site conditions. Only a qualified designer, architect, or structural engineer should be permitted to alter these plans, with written release of Freeman Custom Home Design.

A New Home By:
Manley Homes
9103 Anna St.

FREEMAN CUSTOM HOME DESIGN, LLC
Tony Freeman, Owner (832)759-4142

DRAWN BY: TLF

DATE: OCT. 2020

SHEET 2 OF 6

PLAN NO. 1991