NEW RESIDENCE

0 Dahlia Road
Hunstville, Texas 77320

ELEVATION PLAN

SHEET A.002

Drawing Date: 11/11/2020
Designed by: Marvin M.
Checked by: Marvin M.
Scale: As Noted

REVISION(S):

instagram @mmendez09

RIGHT ELEVATION

SCALE: 1/4" = 1'-0"

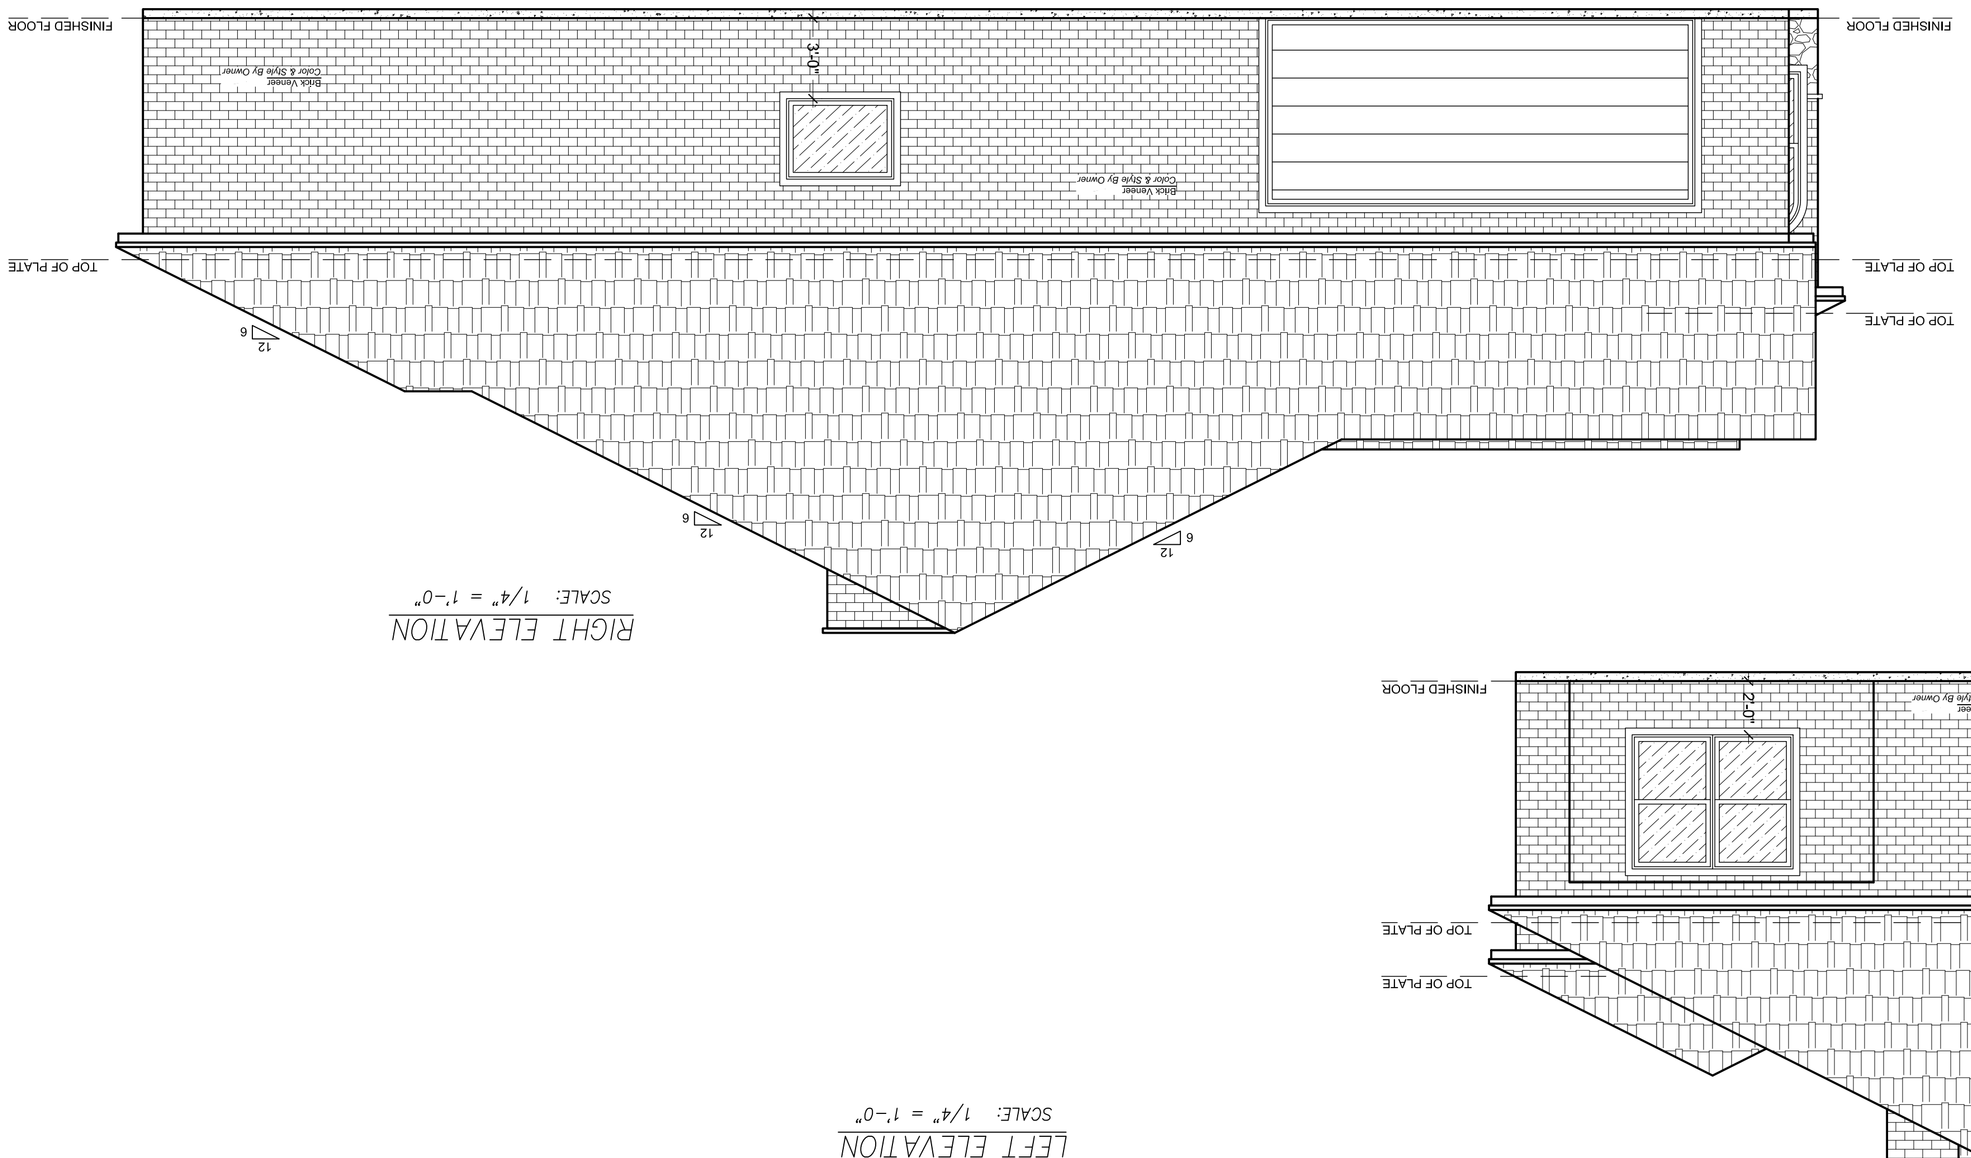

REAR ELEVATION

SCALE: 1/4" = 1'-0"

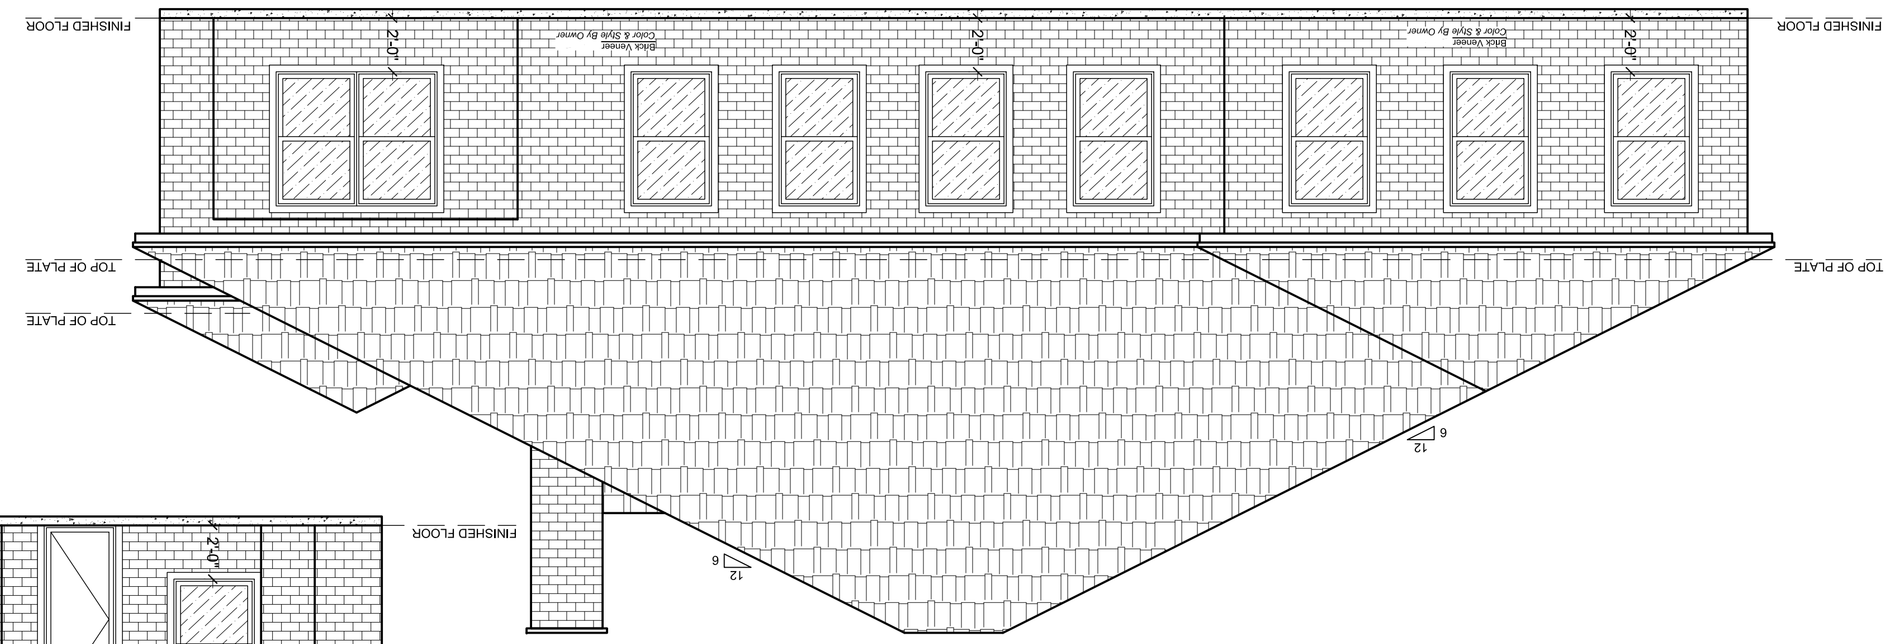

LEFT ELEVATION

SCALE: 1/4" = 1'-0"

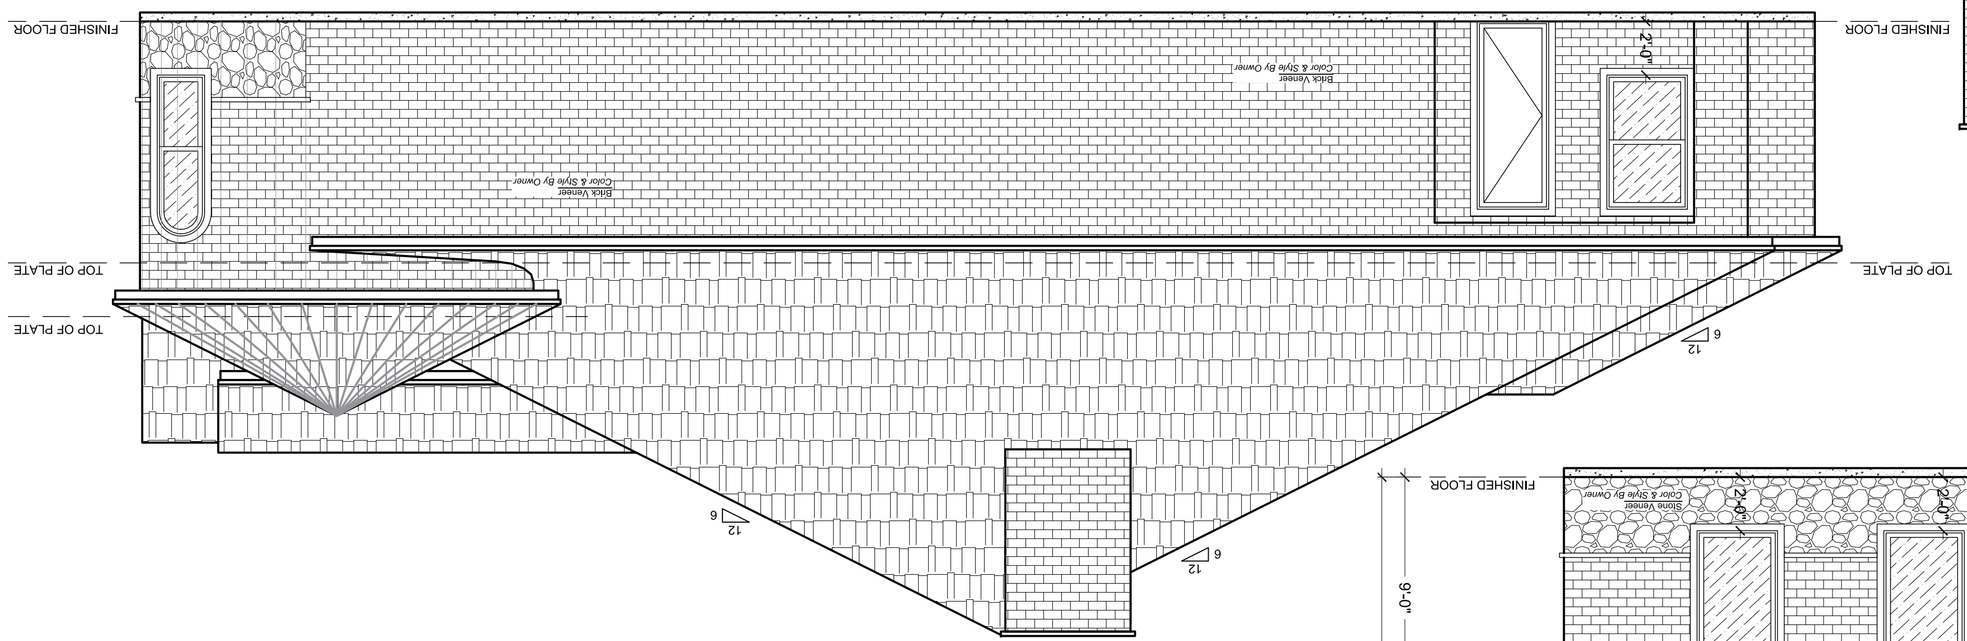

FLOOR PLAN
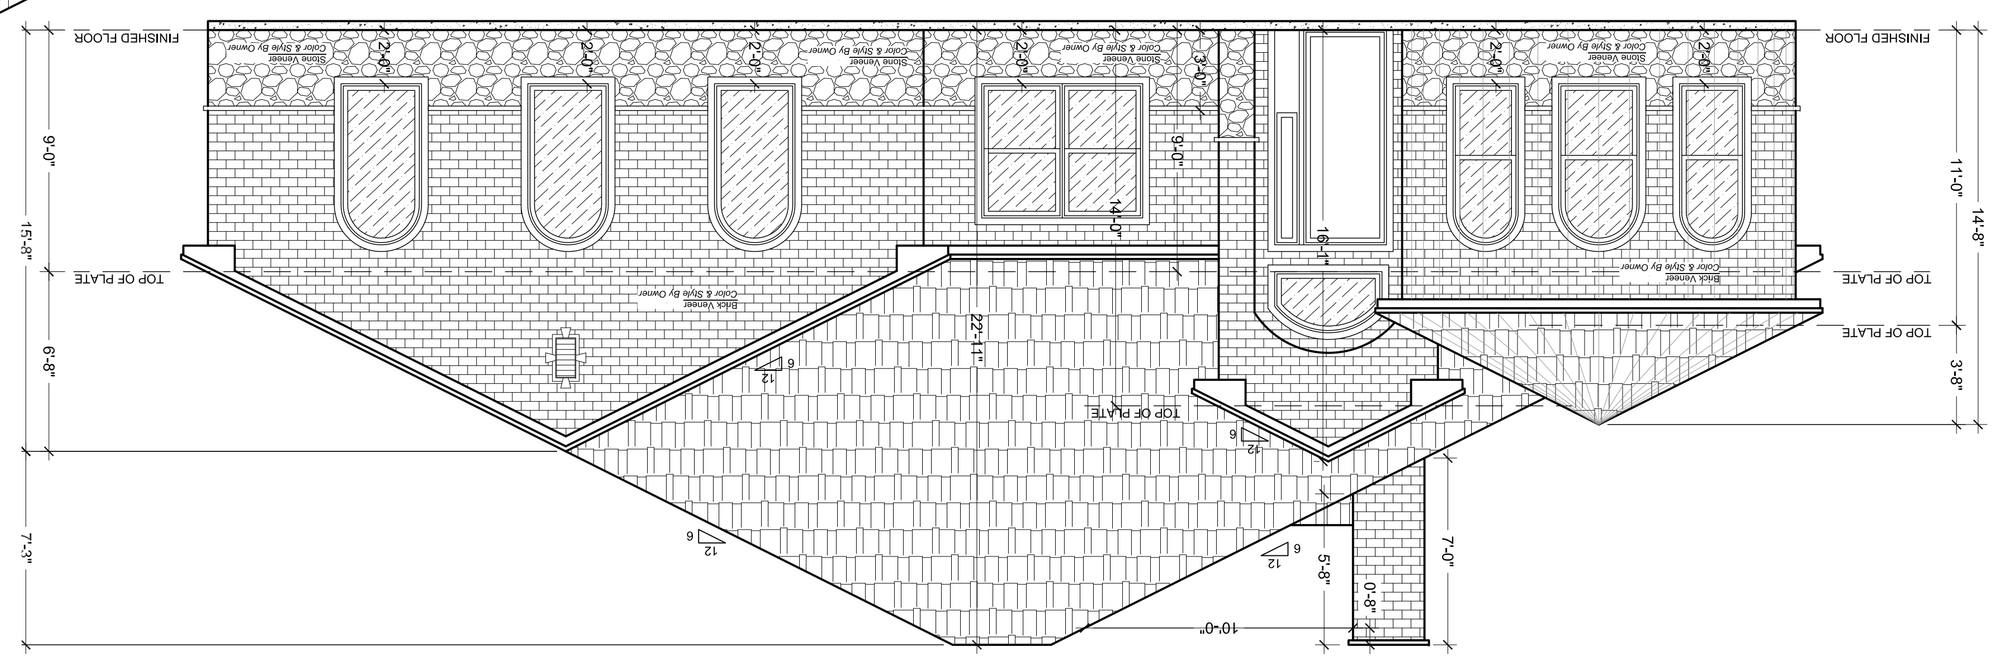
SCALE: 1/4" = 1'-0"