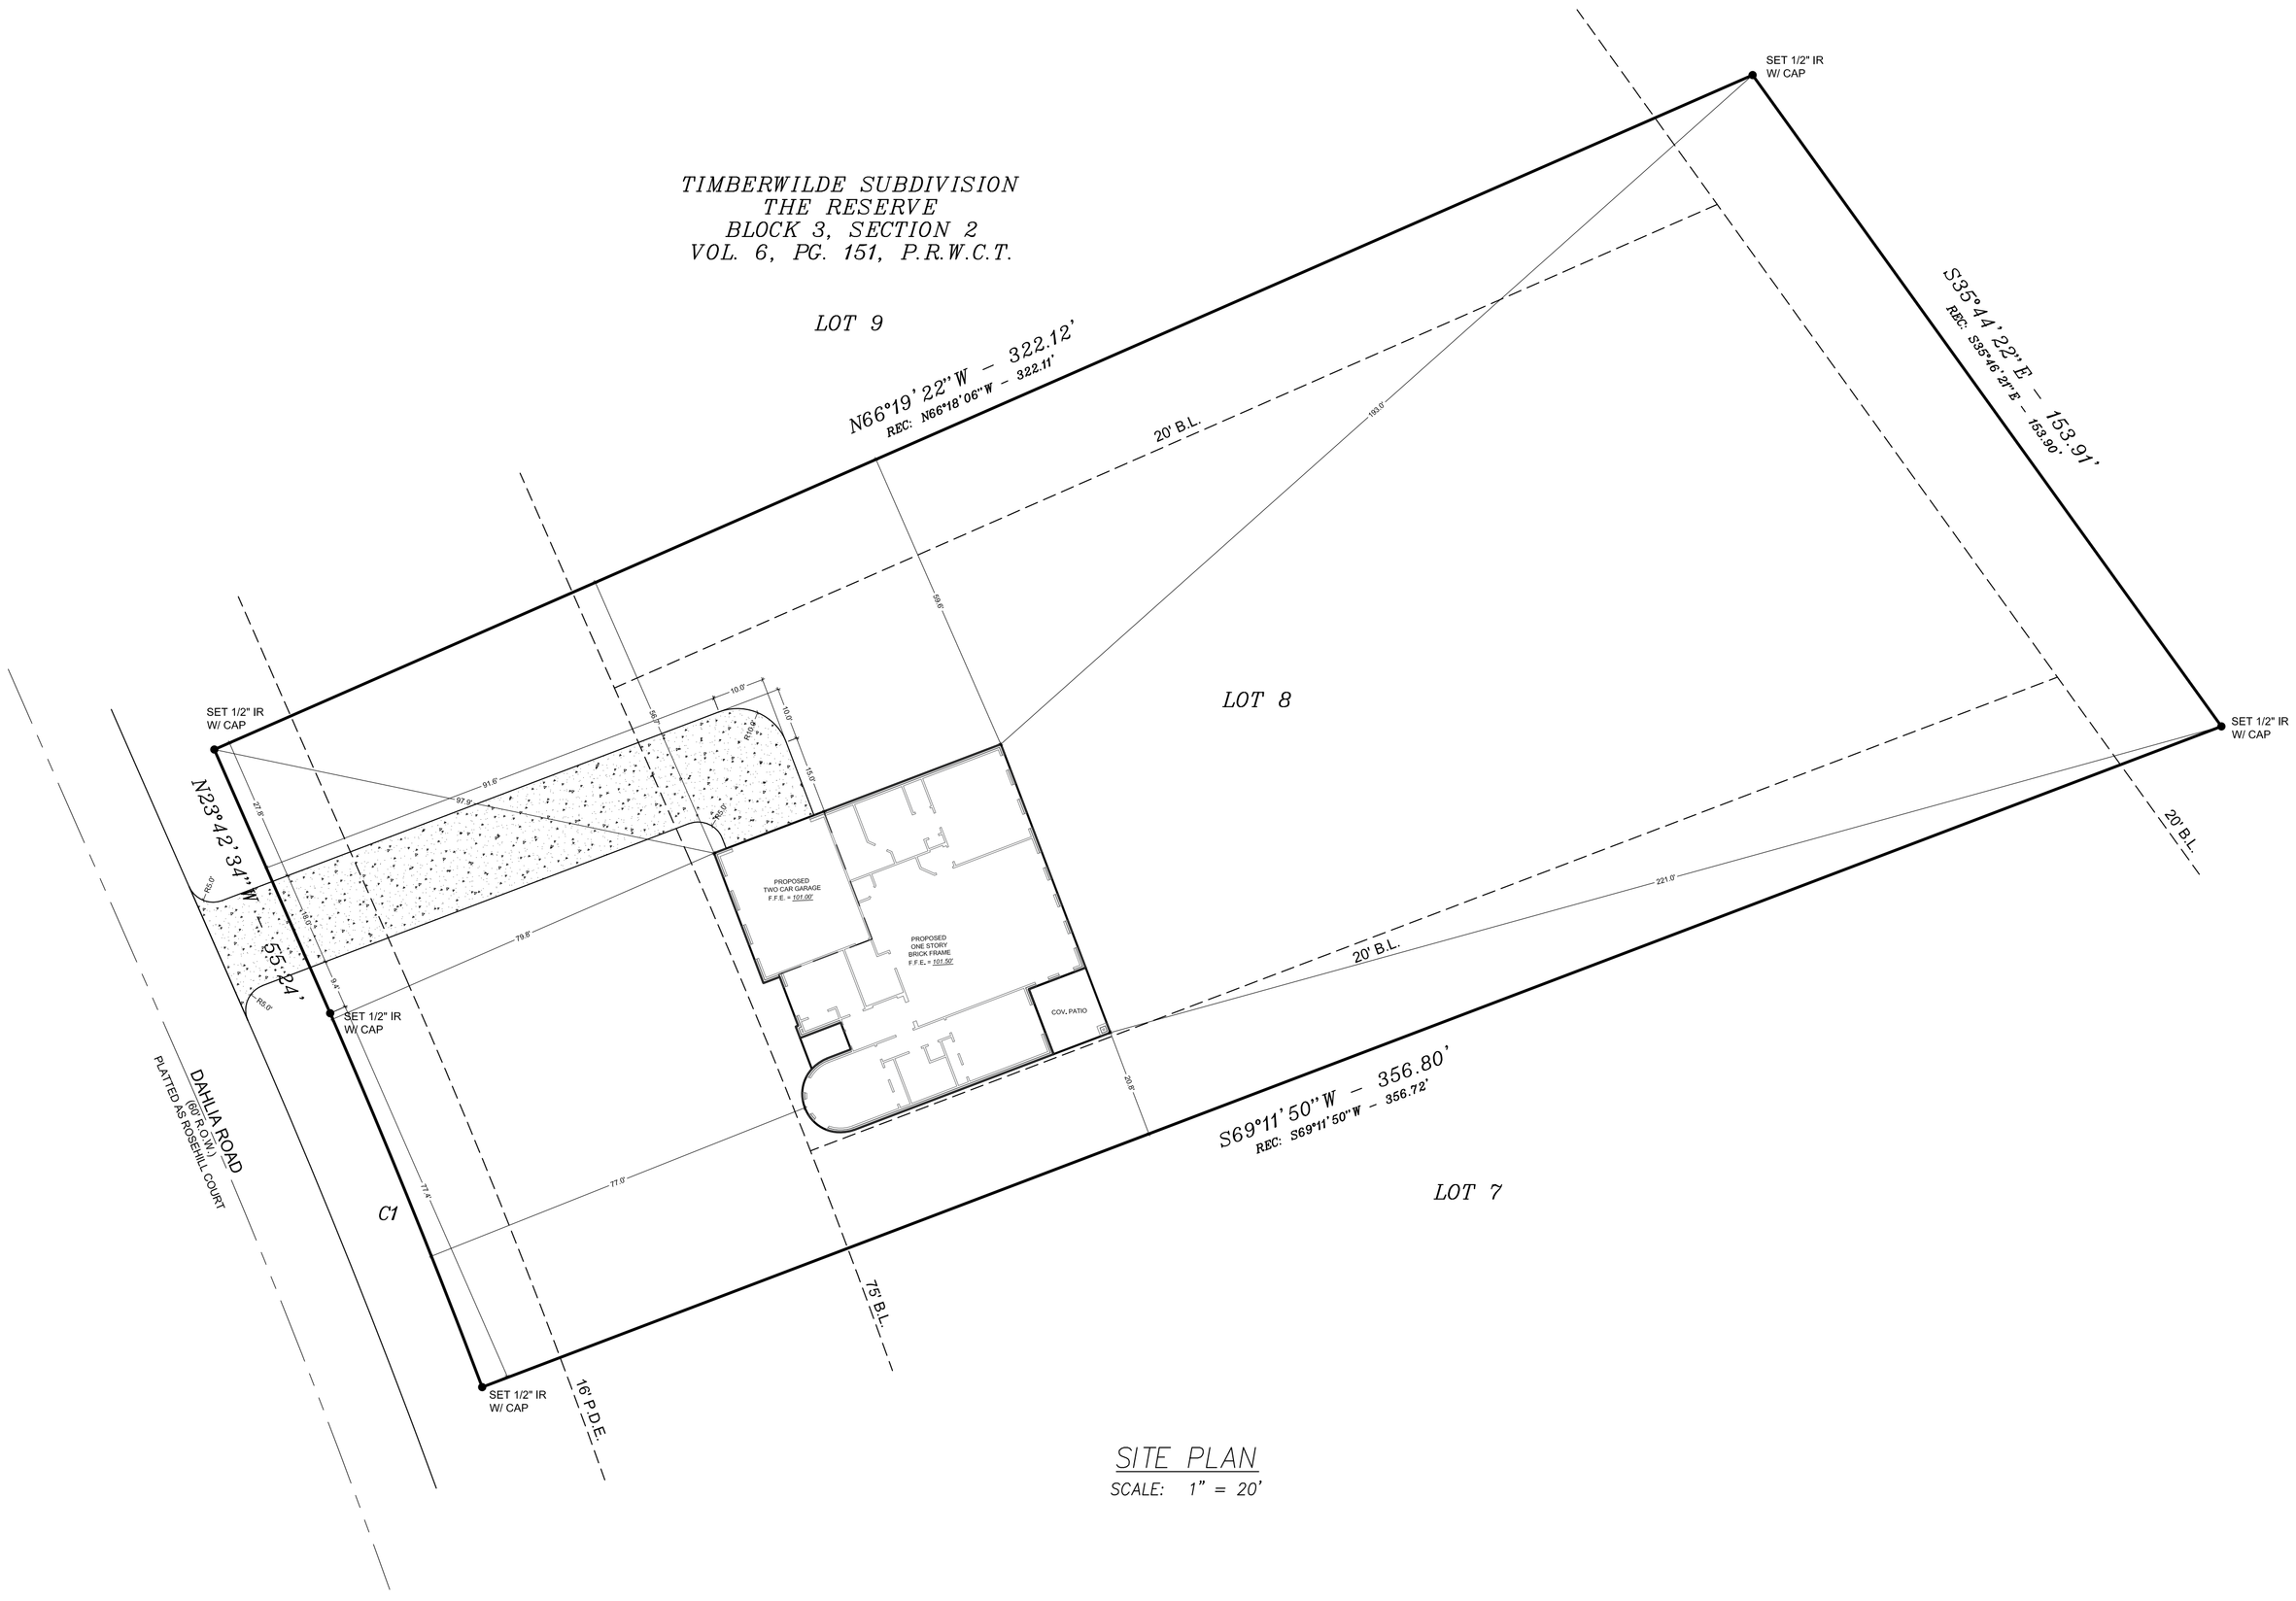

SITE PLAN

SCALE: 1" = 20'

NEW RESIDENCE

0 Dalhia Road
Hunstville, Texas 77320

SITE PLAN

REVISION(S):

Drawing Date: 11/11/2020
Designed by: Marvin M.
Checked by: Marvin M.
Scale: As Noted

SHEET C.001

instagram @mmendez09