PRELIMINARY DRAWINGS - NOT FOR CONSTRUCTION
ALL DIMENSIONS & DETAILS REQUIRE FIELD VERIFICATION

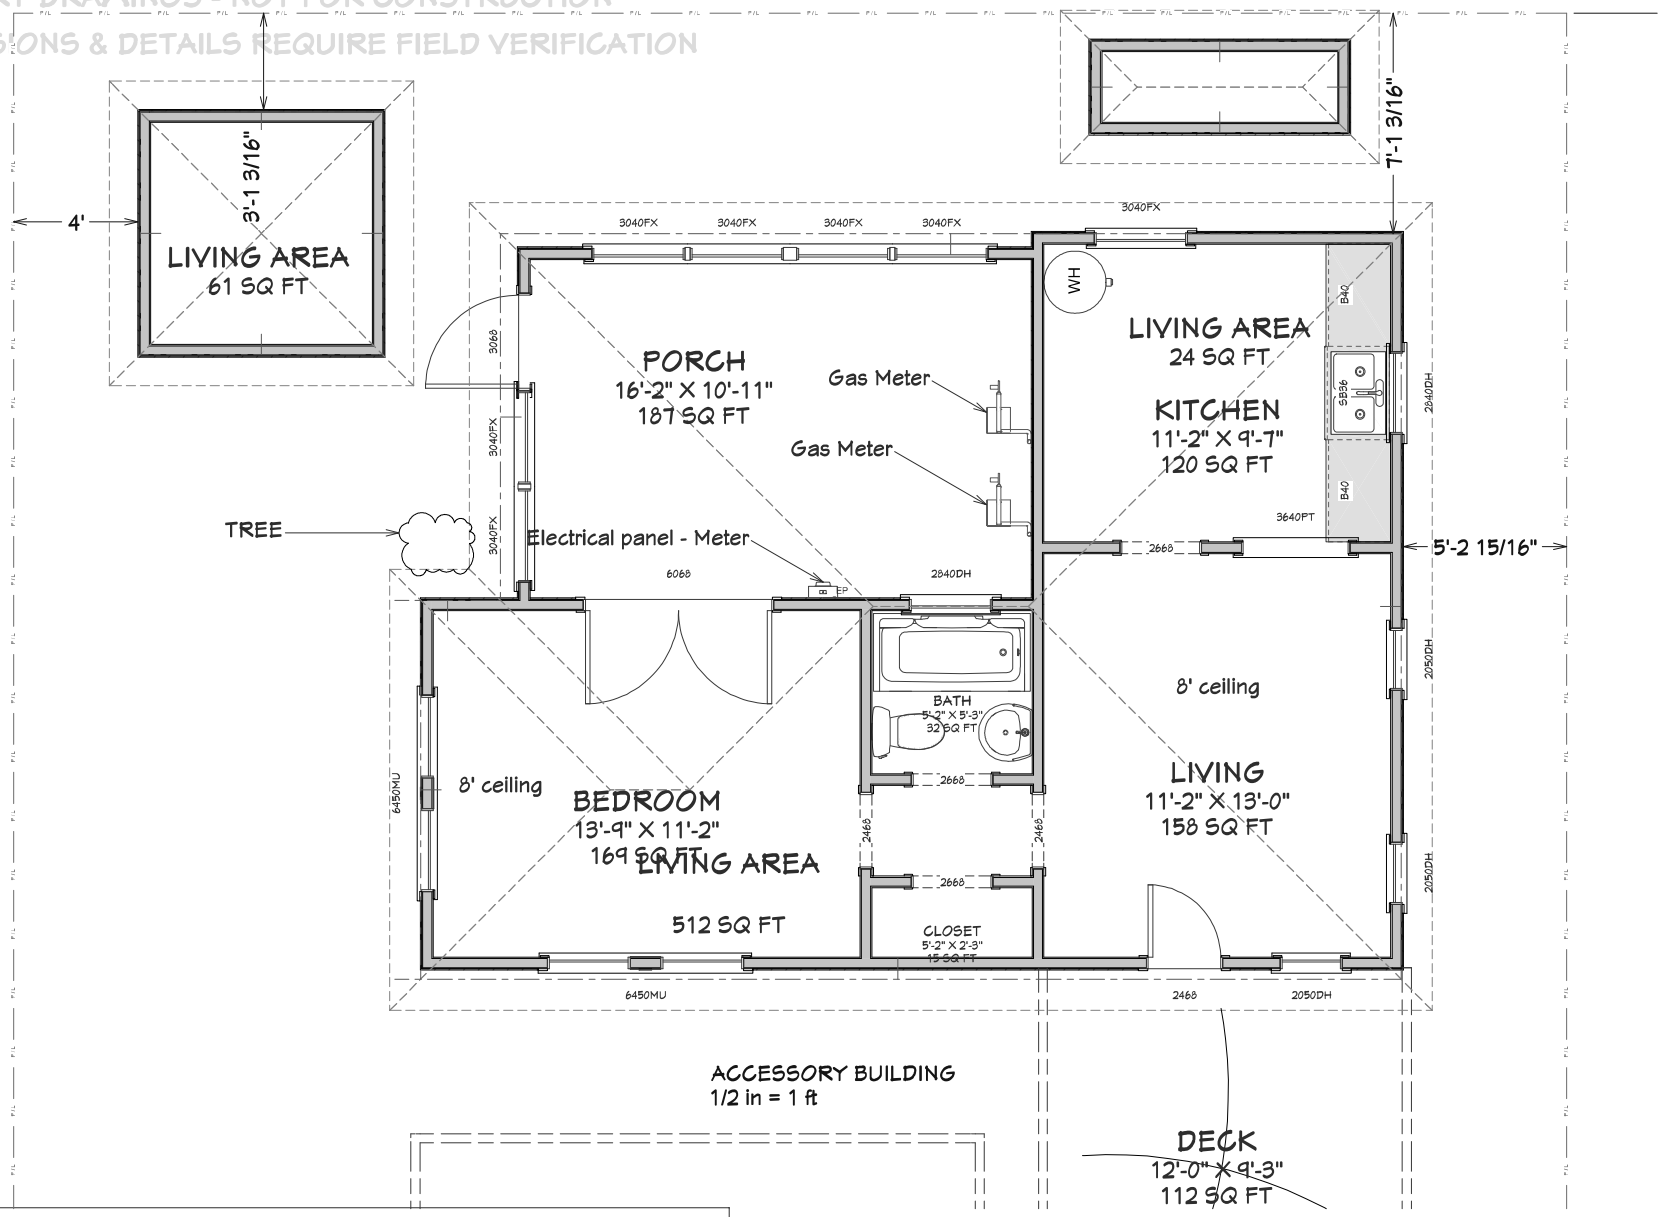

REPRODUCTION RESTRICTIONS: This set of drawing are copyrighted property of Viewpoint Designs. These drawings are not to be reproduced by anyone by any method. These drawings may not be used for repeat construction and shall not be furnished to others for such purpose.The designs, drawings, concepts and plans shall remain the exclusive intellectual property of the Viewpoint Designs. The client's right to use the same is conditional and limited to a one time use to construct the project per fully completed CPA with Viewpoint Designs CPA- (PR - 606)

PRELIMINARY DRAWINGS - NOT FOR CONSTRUCTION
ALL DIMENSIONS & DETAILS REQUIRE FIELD VERIFICATION

REVISION TABLE
8-22-19 ROUGH DESIGN LAYOUTS

805 HARVARD ST.

Premier REMODELING
713-532-1100

VIEWPOINT DESIGNS
10615 Shadow Wood Dr.
832-382-3880

DATE:
1/13/2020

SCALE:

SHEET: 22" x 34"

P -3

ACCESSORY BUILDINGS