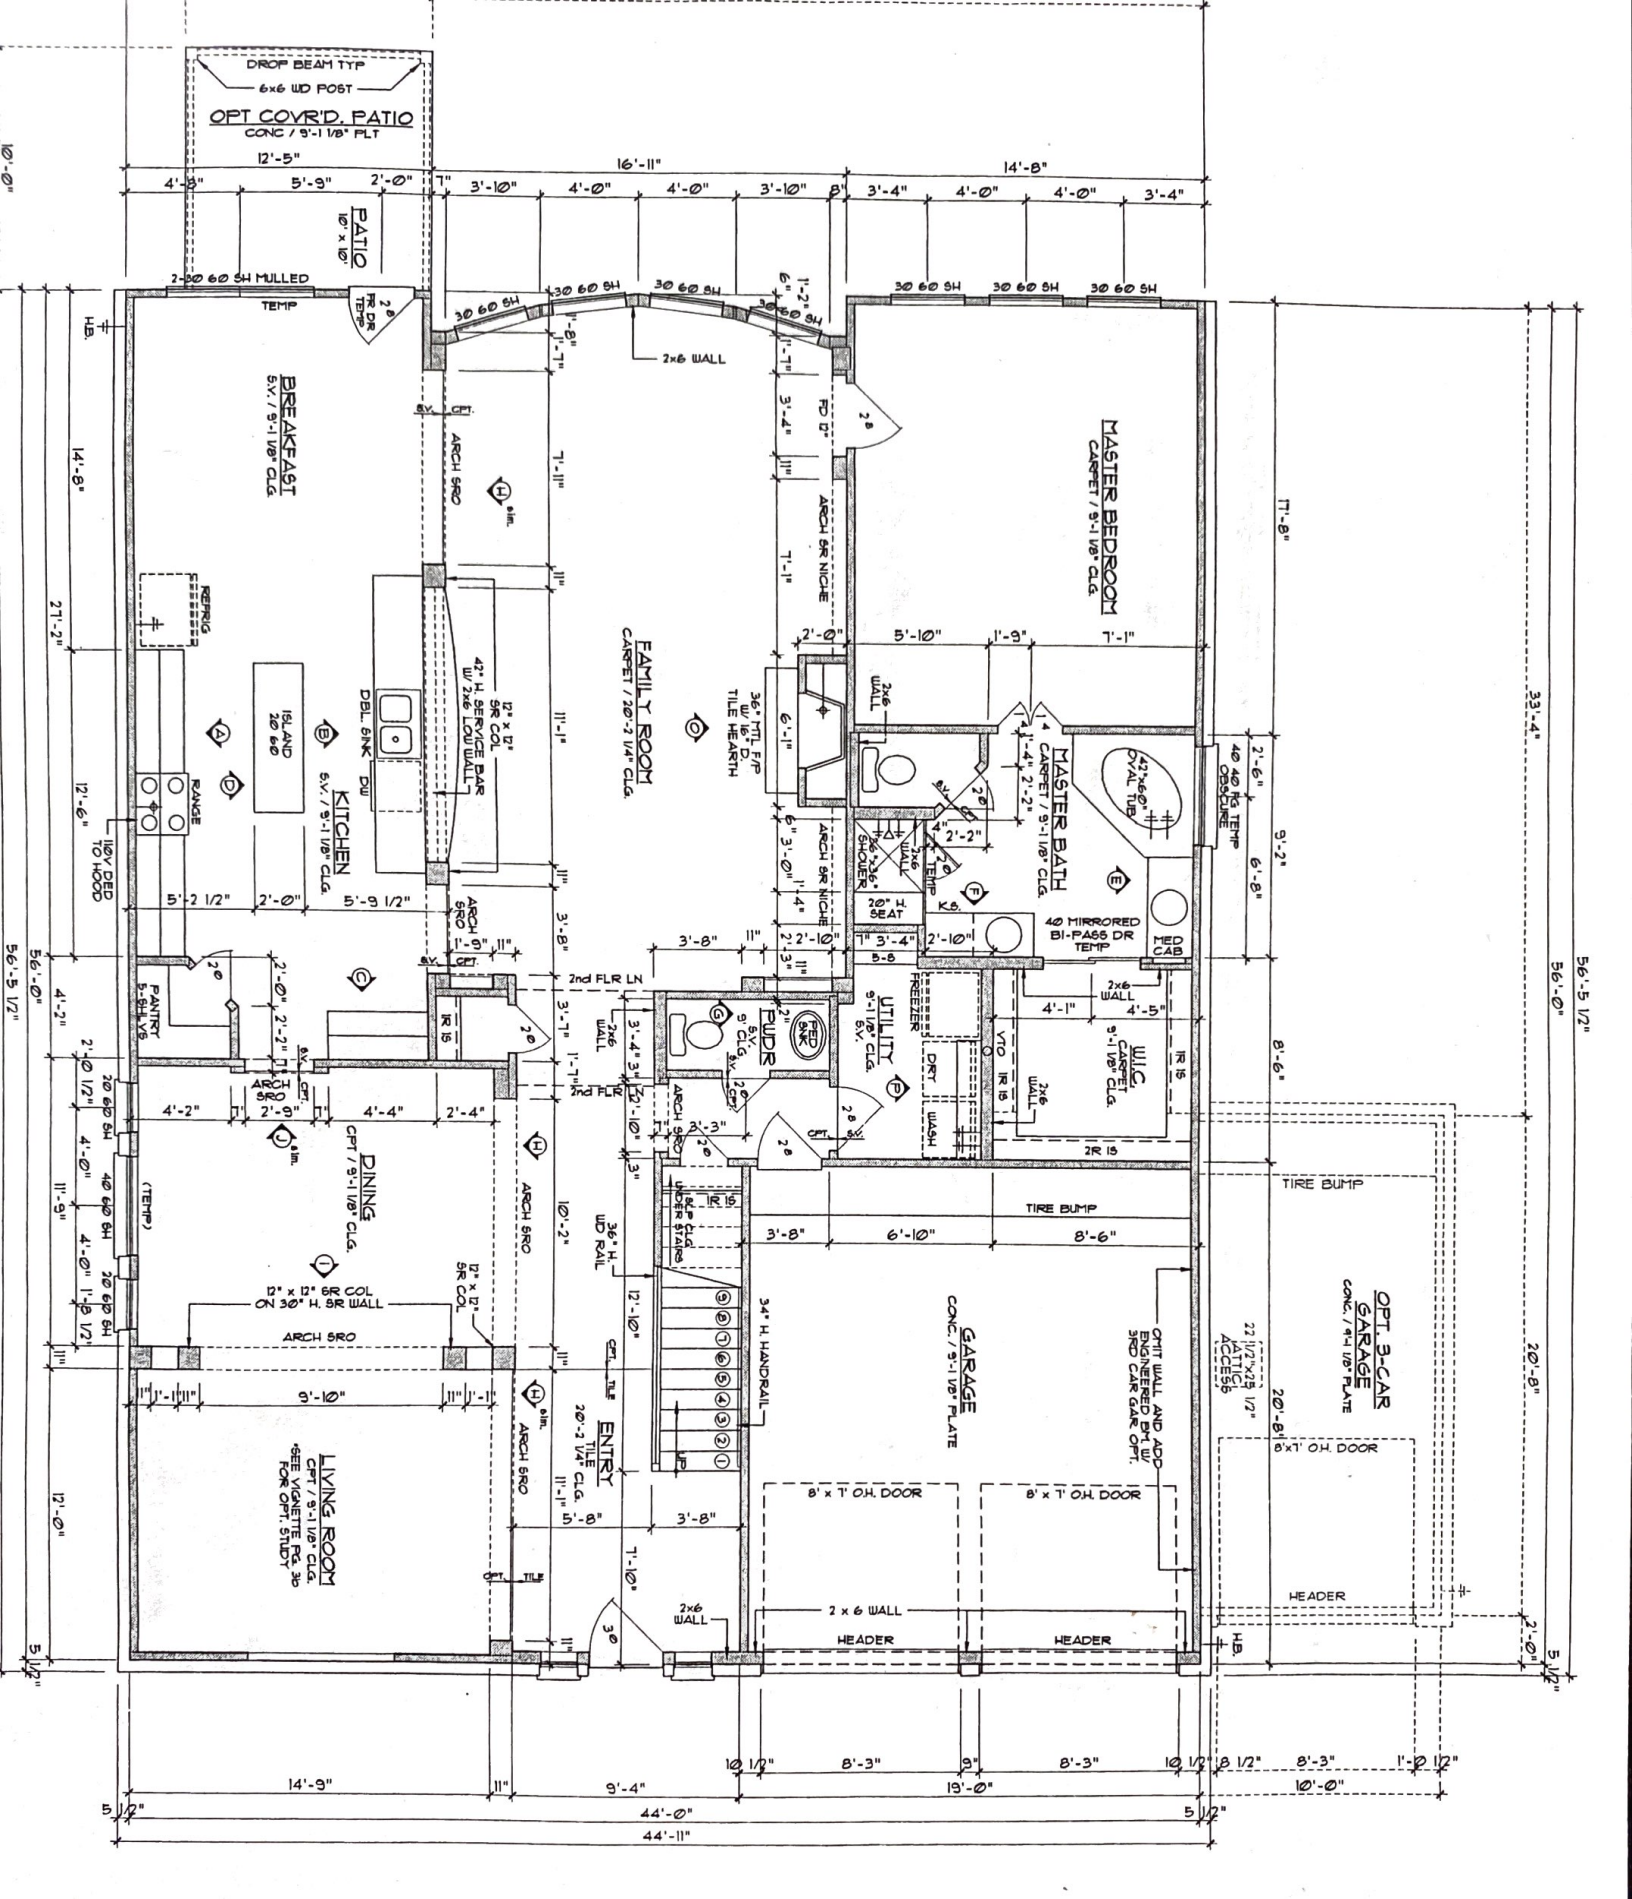
DROP BEAM TYP
6x6 WD POST
OPT COVR'D. PATIO
CONC / 9'-1 1/8" PLT
PATIO
10' x 10'
2-3'0 6'0 SH MULLED
TEMP
2'0 FR DR TEMP
H.B.
BREAKFAST
5.V. / 9'-1 1/8" CLG.
REFRIG
KITCHEN
5.V. / 9'-1 1/8" CLG.
ISLAND
2'0 6'0
DBL. SINK
DW
RANGE
42" H. SERVICE BAR W/ 2x6 LOW WALL
12" x 12" SR COL.
16DV DED TO HOOD
PANTRY
5-SH.V.S.
IR 15
ARCH SRO
DINING
CPT / 9'-1 1/8" CLG.
(TEMP)
12" x 12" SR COL ON 30" H. SR WALL
LIVING ROOM
CPT / 9'-1 1/8" CLG.
*SEE VIGNETTE PG. 36 FOR OPT. STUDY
FAMILY ROOM
CARPET / 10'-2 1/4" CLG.
12" x 12" SR COL
36" MTL F/P W/ 16" D TILE HEARTH
ARCH SR NICHE
2x6 WALL
MASTER BEDROOM
CARPET / 9'-1 1/8" CLG.
MASTER BATH
CARPET / 9'-1 1/8" CLG.
42"x60" OVAL TUB
36"x36" SHOWER
20" H SEAT
40 MIRRORED BI-PASS DR
LIN
MED CAB
40 40 PKG TEMP OBSCURE
2'-6"
6'-8"
9'-2"
17'-8"
33'-4"
56'-5 1/2"
56'-0"
8'-6"
20'-8"
UTILITY
9'-1 1/8" CLG.
5.V.
FREEZER
DRT.
WASH
W.I.C.
CARPET
9'-1 1/8" CLG.
VTO
PWDR
FED SNK
2nd FLR LN
2nd FLR
ARCH SRO
ENTRY
TILE
20'-2 1/4" CLG.
UP
DN
GARAGE
CONC. / 9'-1 1/8" PLATE
TIRE BUMP
3'-8"
6'-10"
8'-6"
2R 15
34" H. HANDRAIL
36" H. WD RAIL
6&P CLG. UNDER STAIRS
OPT'T WALL AND ADD ENGINEERED BM. W/ 3RD CAR GAR. OPT.
OPT. 3-CAR GARAGE
CONC. / 9'-1 1/8" PLATE
22 1/2"x25 1/2" ATTIC ACCESS
8'x7' O.H. DOOR
8' x 7' O.H. DOOR
8' x 7' O.H. DOOR
HEADER
2 x 6 WALL
HEADER
HEADER
2x6 WALL
3'0
14'-8"
27'-2"
12'-6"
10'-0"
12'-0"
5 1/2"
44'-0"
44'-11"
14'-9"
9'-4"
19'-0"
10'-0"
10 1/2"
8'-3"
9"
8'-3"
10 1/2"
8 1/2"
8'-3"
1'-0 1/2"

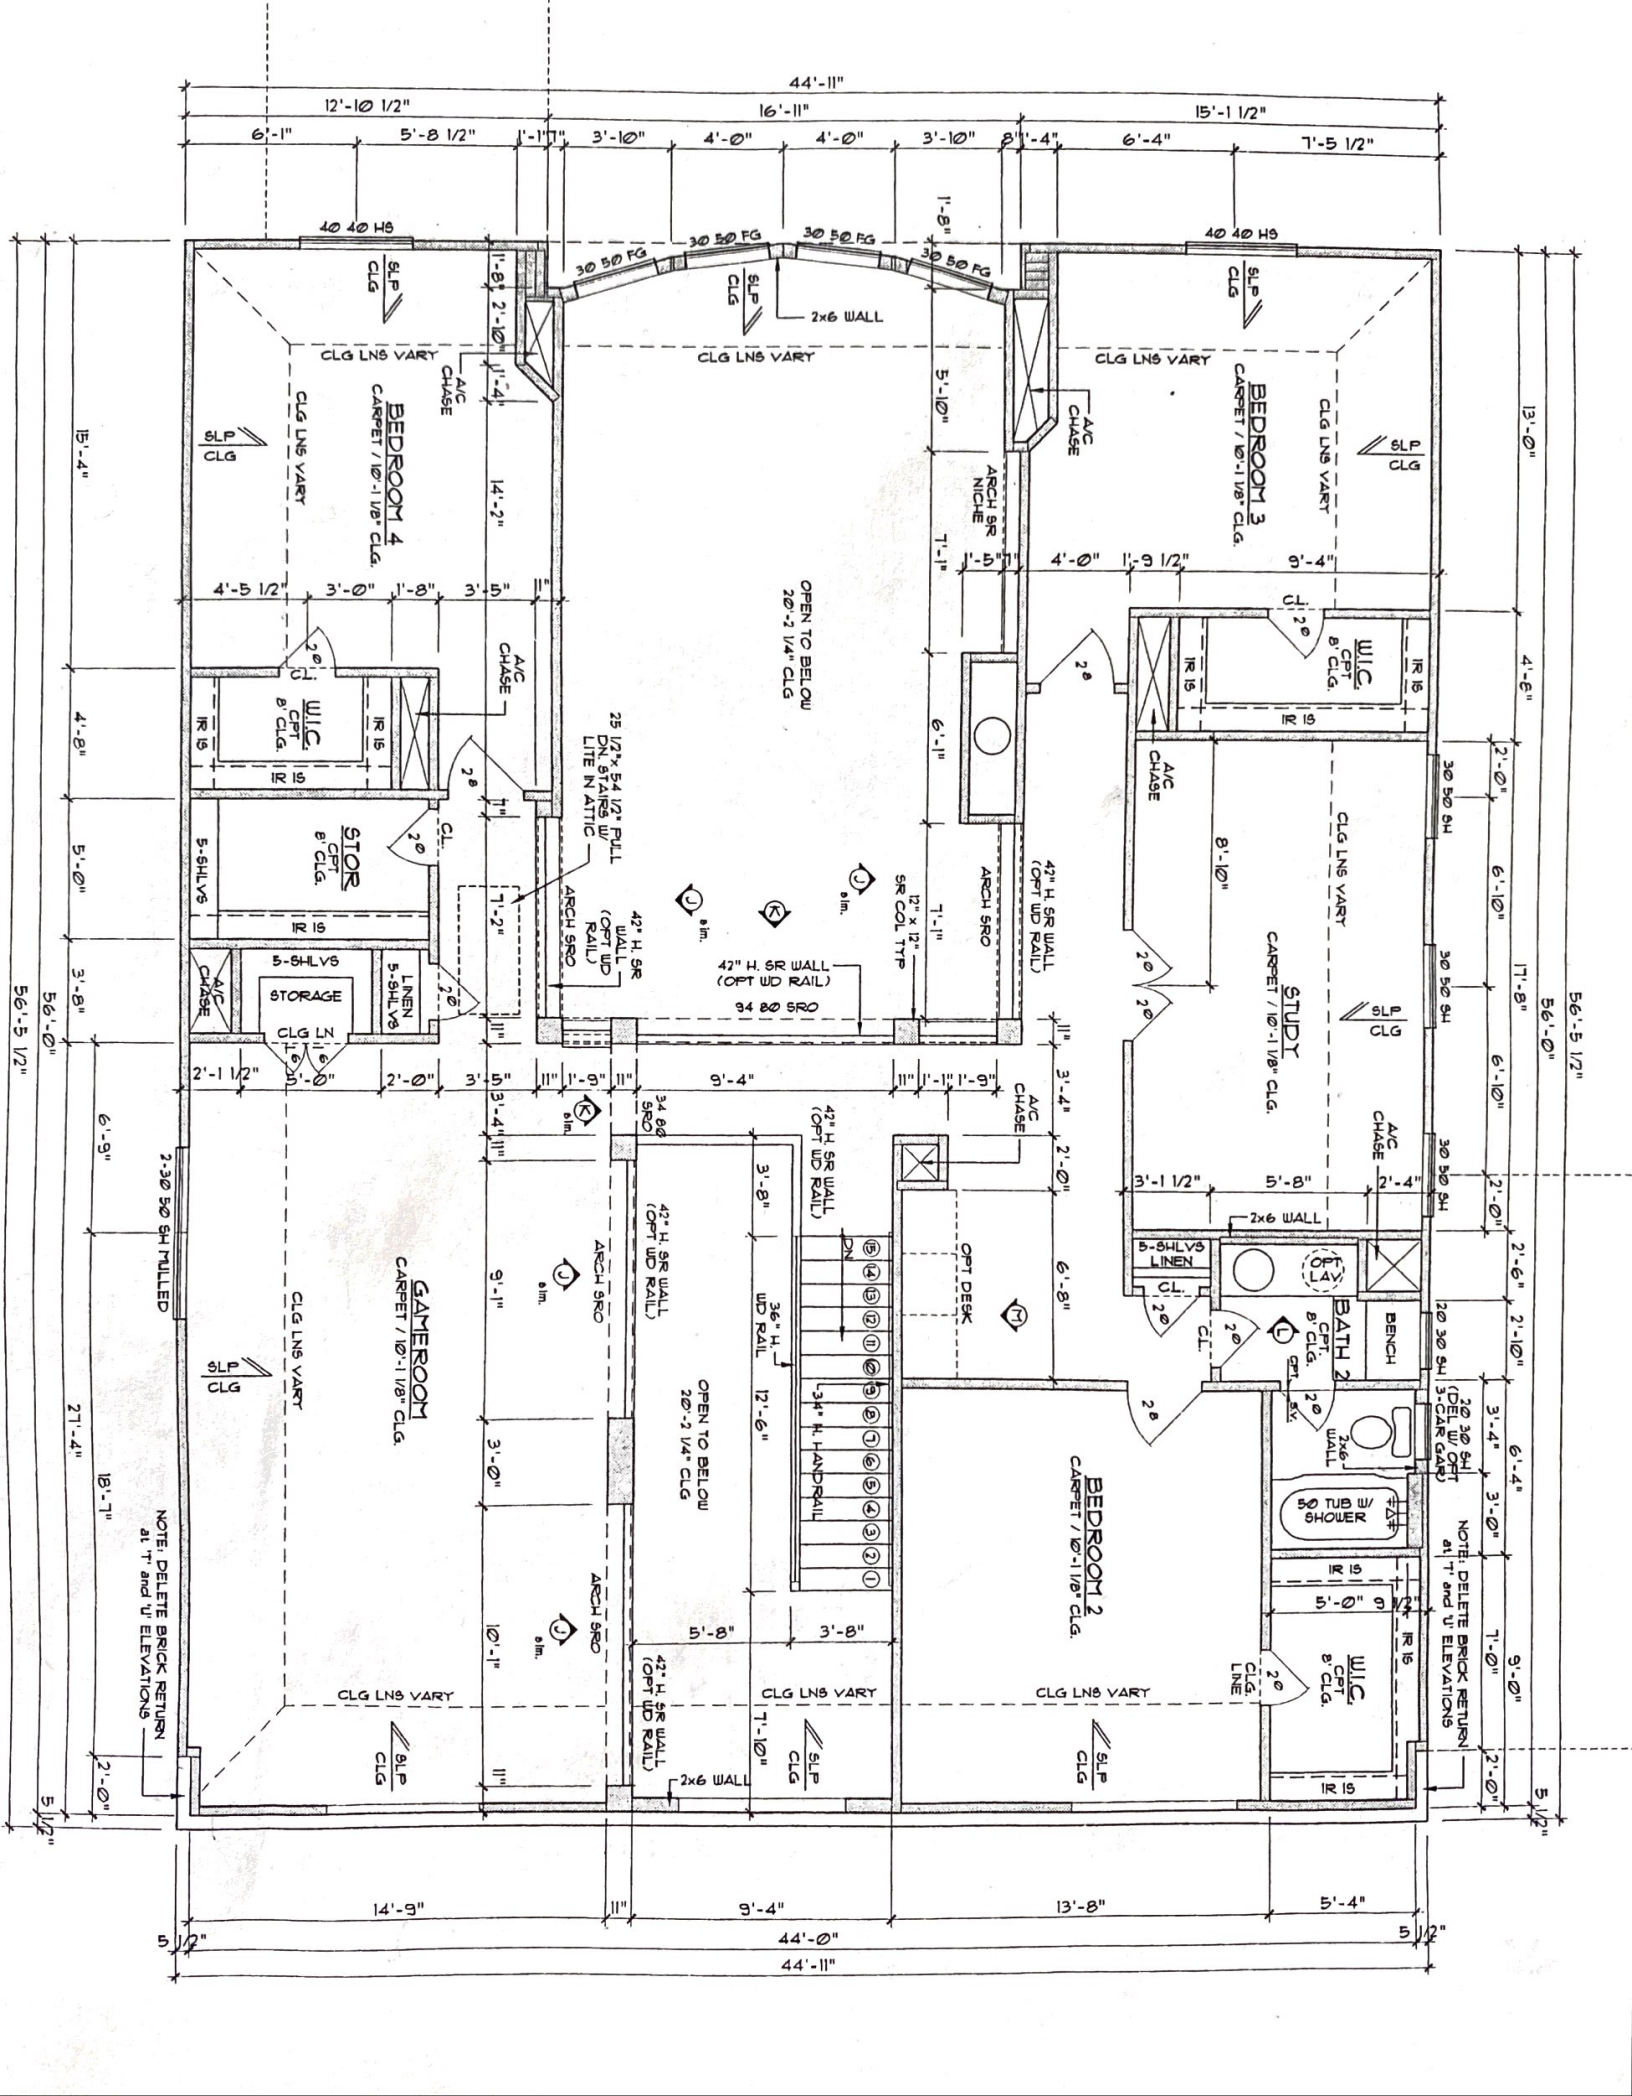
44'-11"
12'-10 1/2"
16'-11"
15'-1 1/2"
6'-1"
5'-8 1/2"
1'-1"
3'-10"
4'-0"
4'-0"
3'-10"
8'-4"
6'-4"
7'-5 1/2"
40 40 HS
30 50 FG
2x6 WALL
SLP CLG
CLG LNS VARY
A/C CHASE
BEDROOM 4
CARPET / 10'-1 1/8" CLG.
BEDROOM 3
CARPET / 10'-1 1/8" CLG.
ARCH SR NICHE
OPEN TO BELOW
20'-2 1/4" CLG
W.I.C.
CPT
8' CLG.
STOR
CPT
8' CLG.
5-SHLVS
IR 15
25 1/2"x 54 1/2" PULL DN STAIRS W/ LITE IN ATTIC
42" H. SR WALL (OPT WD RAIL)
ARCH SRO
42" H. SR WALL (OPT WD RAIL)
94 80 SRO
12" x 12" SR COL TYP
STUDY
CARPET / 10'-1 1/8" CLG.
30 50 SH
STORAGE
CLG LN
LINEN
5-SHLVS
GAMEROOM
CARPET / 10'-1 1/8" CLG.
2-30 50 SH MULLED
34 80 SRO
36" H. WD RAIL
L 34" H. HANDRAIL
OPT DESK
BATH 2
CPT.
8' CLG.
BENCH
50 TUB W/ SHOWER
BEDROOM 2
CARPET / 10'-1 1/8" CLG.
W.I.C.
CPT
8' CLG.
20 30 SH (DEL W/ OPT 3-CAR GAR)
NOTE: DELETE BRICK RETURN at 'T' and 'U' ELEVATIONS
14'-9"
9'-4"
13'-8"
5'-4"
44'-0"
44'-11"
56'-5 1/2"
56'-0"
15'-4"
13'-0"
4'-6"
17'-8"
18'-7"
27'-4"