Galvan – 2505 Bernadino Drive

5·22·19

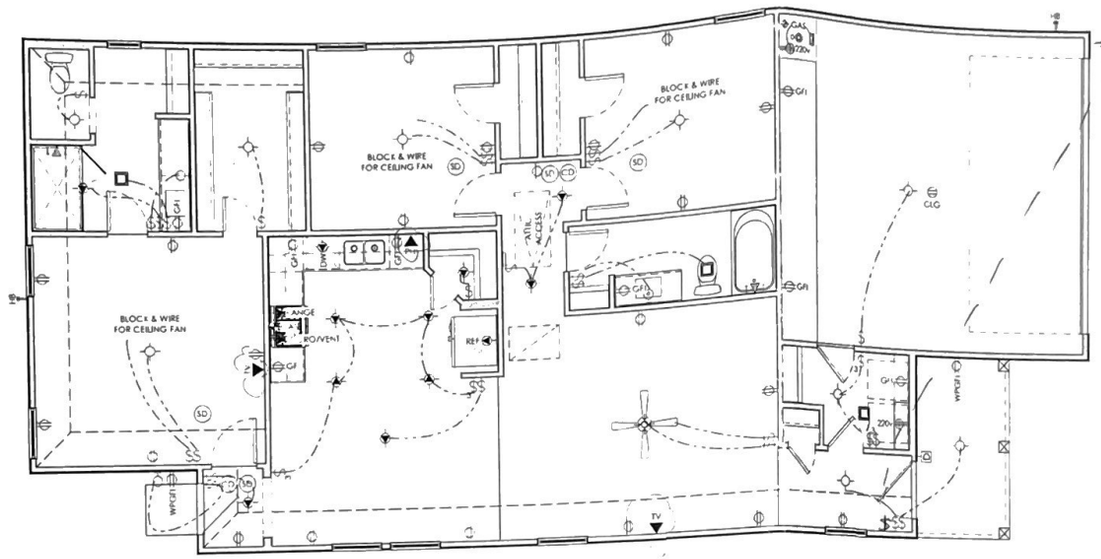

(1) Coach Light

ELEVATION A - ELECTRICAL

1/8" = 1'-0"

ELECTRICAL LEGEND

- OUTLET
- SWITCHED OUTLET
- 220v OUTLET
- CEILING OUTLET
- FLOOR OUTLET
- PHONE OUTLET
- SURROUND SOUND OUTLET
- TV OUTLET
- SWITCH
- 3 WAY SWITCH
- 4 WAY SWITCH
- WALL LIGHT
- SURFACE MOUNT LIGHT
- HANGING LIGHT
- HBOX w/ LED PUCK LIGHT
- GFCI OUTLET
- WEATHERPROOF GFCI OUTLET
- EQUIPMENT SPECIFIC OUTLET
- THERMOSTAT
- SPEAKER
- SMOKE DETECTOR
- CARBON DETECTOR
- PRESSURE SWITCH
- DIMMER SWITCH
- RECESSED CAN
- RECESSED EYEBALL
- PENDANT LIGHT
- UNDER/OVER CABINET LIGHT
- EXHAUST FAN
- FLOURESCENT LIGHT BOX
- CEILING FAN
- CEILING FAN w/ LIGHT KIT

ELECTRICAL NOTES

INFORMATION AND LAYOUTS SHOWN ON DRAWINGS ARE ONLY SCHEMATIC IN DESIGN

- PROVIDE LIGHT IN EACH CRAWLSPACE AND ATTIC
- GAS AND 220 OUTLETS SHOWN FOR LOCATION PURPOSES ONLY AND SUBJECT TO CHANGE PER SUBCONTRACTOR/CITY CODE REQUIREMENT

KITCHEN
- 24" MAX SEPERATION FOR OUTLETS LOCATED AT KITCHEN COUNTERTOPS
- RECEPTACLES AT COUNTER SPACE 12" OR WIDER
- GFCI OUTLETS REQUIRED AT KITCHEN COUNTERTOPS
- 1 OUTLET PROVIDED PER ISLAND MINIMUM

BATHROOMS
- BATHROOMS GFCI OUTLETS TO BE INSTALLED WITHIN 36" OF EACH SINK BASIN AND 1 PER SINK

LIVING SPACES
- OUTLETS IN ALL LIVING SPACES SHALL BE PROVIDED AT 6' MAX FROM OPENING OR DOOR AND MINIMUM 12' BETWEEN EACH RECEPTACLE
- PROVIDE OUTLET ON ANY WALL LARGER THAN 2' BETWEEN OPENINGS AND DOORS
- FLOOR PLUGS AS REQUIRED

OTHER AREAS
- OUTDOOR OUTLETS TO BE PROVIDED AT FRONT AND REAR OF HOUSE, WEATHERPROOFED AND GFCI PROTECTED
- PROVIDE AT LEAST 1 OUTLET PER 10' OF HALLWAY RUN

LIGHTING
- LIGHTING FIXTURES LOCATED IN CLOSETS, SURFACE MOUNTED FIXTURES ARE TO BE WITHIN 12" OF SHELF OR HANGING SPACE, MEASURED HORIZONTALLY. RECESSED FIXTURES NOT TO BE WITHIN 6" OF ANY SHELF OR HANGING SPACE

SMOKE DETECTORS
- ADDITIONAL SMOKE DETECTOR REQUIRED AT EACH END OF ROOMS/HALLWAYS GREATER THAN 30' IN LENGTH
- DO NOT INSTALL DETECTORS WITHIN 3' OF AN AIR VENT OR RETURN
- KEEP ALL SMOKE DETECTORS A MINIMUM OF 36" FROM BATHROOM DOOR, KITCHEN COOKING APPLIANCES AND LAUNDRY/UTILITY (WHERE A WASHER AND DRYER IS PLACED)
- DO NOT INSTALL NEAR FLUORESCENT LIGHTS
- DO NOT INSTALL WITHIN 36" OF TIP OF PADDLE FOR CEILING FAN
- INSTALL SMOKE DETECTOR ON SLOPED, PEAKED OR CATHEDRAL CEILINGS AT OR WITHIN 3' OF HIGHEST POINT (MEASURED HORIZONTALLY)
- SMOKE ALARMS IN ROOMS WITH CEILING SLOPES GREATER THAN 1 FOOT IN 8 FEET HORIZONTALLY SHALL BE LOCATED ON THE HIGHEST SIDE OF ROOM

THE DESIGNS FOR THESE PLANS ARE COPYRIGHTED PROPERTY OF GRAY POINT HOMES, LLC. ALL RIGHTS RESERVED. THESE PLANS ARE NOT TO BE REPRODUCED, CHANGED OR COPIED IN ANY FORM OR MANNER WHATSOEVER NOR ARE THEY TO BE ASSIGNED TO ANY THIRD PARTY, WITHOUT FIRST OBTAINING THE EXPRESS WRITTEN PERMISSION AND APPROPRIATE LEGAL CONSIDERATION FROM GRAY POINT HOMES, LLC.

MASTER
NOT FOR C

GRAY POINT
15725 North Dallas Parkway, Suite 200
Addison, Texas 75001 (972) 383-4300

1400 (140)

Issue Date: 3/15/2019
Drawn By: RAF
Checked By: RG

Sheet Name: FIRST FLOOR ELECTRICAL

Plan Number: 1400 (140)

Sheet Number: A1.01