FRONT ELEVATION

1/4"=1'-0"

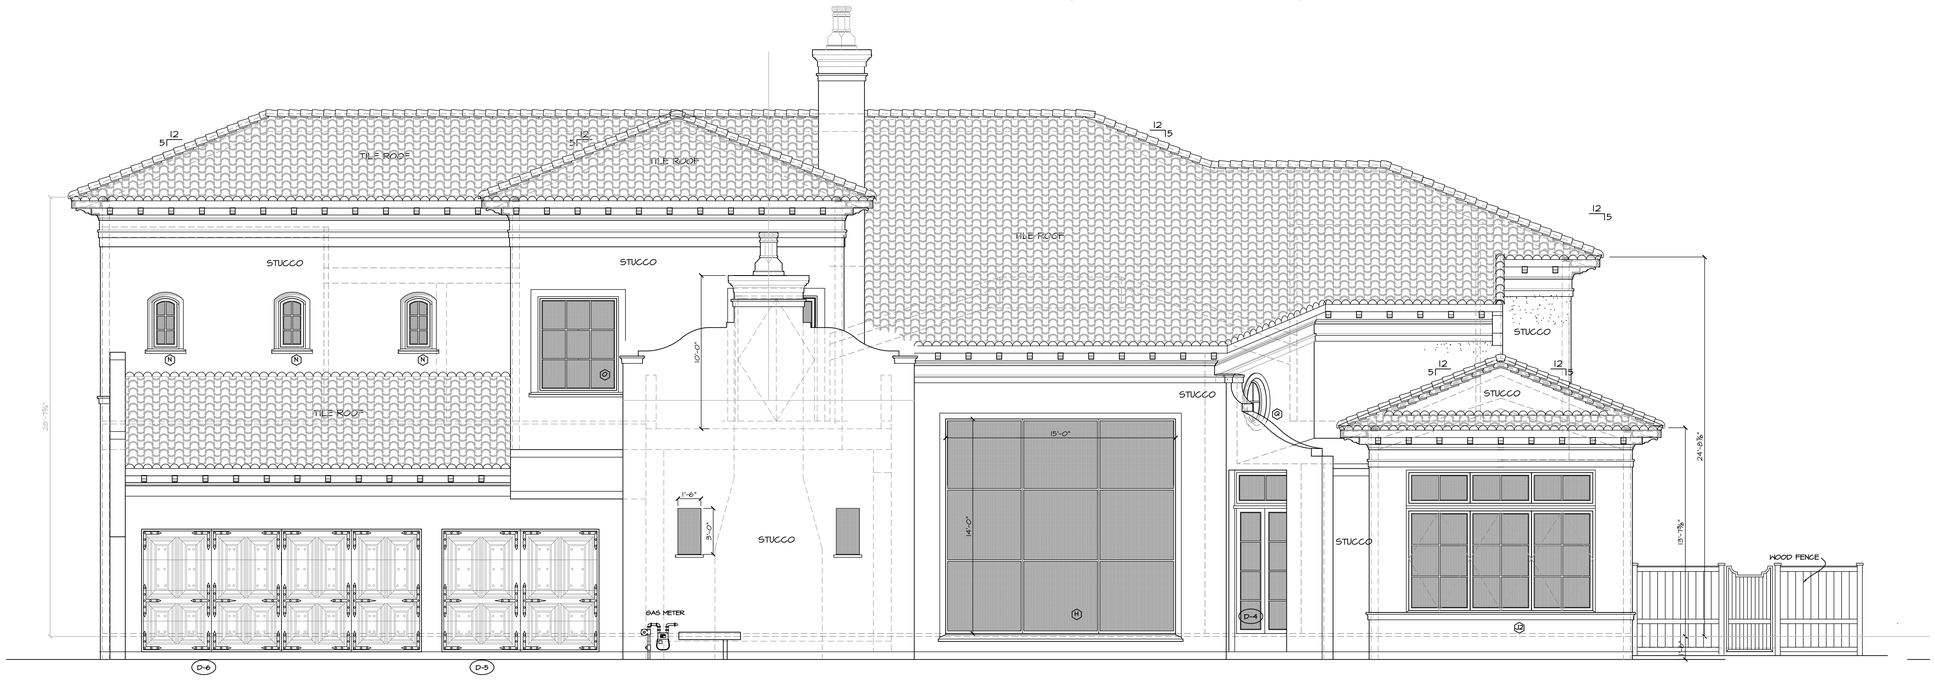

BACK ELEVATION

1/4"=1'-0"

NOTICE: This set of drawings for a custom designed home is the copyrighted property of C.A.D. DESIGNS. These drawings are not to be reproduced by anyone by any method, including blueprinting, scanning, tracing, photography, redrafting, or other means without written consent of C.A.D. DESIGNS. They may not be loaned or furnished to others for such purpose. All original drawings prepared by C.A.D. DESIGNS will remain in C.A.D. DESIGNS' office. Owner agrees this set of plans represents all of the improvements to be provided by C.A.D. DESIGNS. Dimensions are approximate and subject to field verification. Air conditioning tonnage are subject to field verification. Elevations may vary from plans.

© 2009 C.A.D. DESIGNS

Owner: _____ Date: _____

A CUSTOM RESIDENCE FOR BOB HADI

5602 Cedar Creek

DESIGNS
by Robert Dame

7322 Southwest Frwy.
Suite 1550
Houston, Texas 77074
(713) 270-8225
fax (713) 270-8339

Revisions	By
12-20-16	ed

Drawn by:	ed
Date:	08-15-16
Job No.:	15-1511
Sheet:	6.0