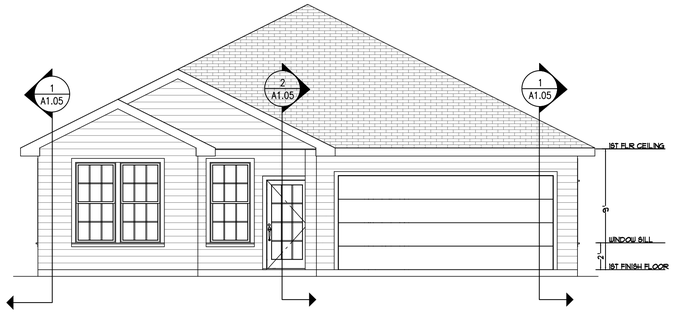

NORTH ELEVATION
SCALE: 3/16" = 1'-0"

SOUTH ELEVATION
SCALE: 3/16" = 1'-0"

EAST ELEVATION
SCALE: 3/16" = 1'-0"

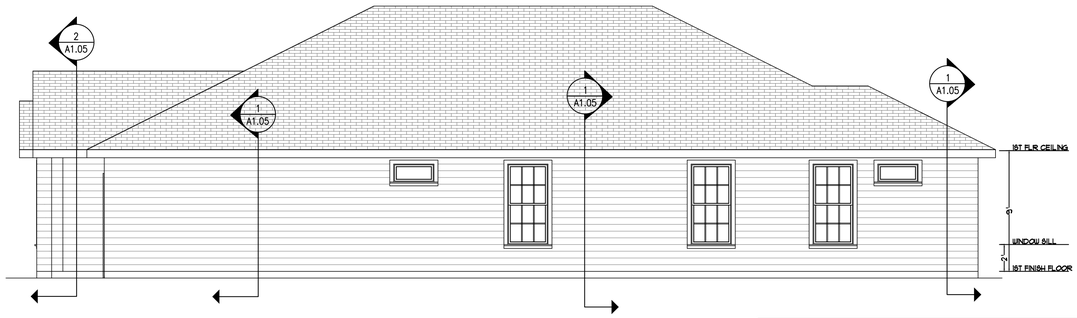

WEST ELEVATION
SCALE: 3/16" = 1'-0"

DOOR SCHEDULE			
NUMBER	WIDTH	HEIGHT	DESCRIPTION
D01	18 "	80 "	HINGED DOOR
D02	192 "	84 "	GARAGE
D03	24 "	80 "	HINGED DOOR
D04	30 "	80 "	HINGED DOOR
D05	32 "	80 "	HINGED DOOR
D06	32 "	80 "	EXT. HINGED
D07	36 "	80 "	DOUBLE HINGED DOOR
D08	36 "	80 "	EXT. HINGED
D09	60 "	80 "	EXT. DOUBLE HINGED
WINDOW SCHEDULE			
NUMBER	WIDTH	HEIGHT	DESCRIPTION
W01	36 "	16 "	FIXED GLASS
W02	36 "	72 "	DOUBLE HUNG

•ALL DOORS AND WINDOWS TO BE SELECTED BY OWNER.
•ALL DOORS THAT HAVE GLASS TO BE TEMPERED.

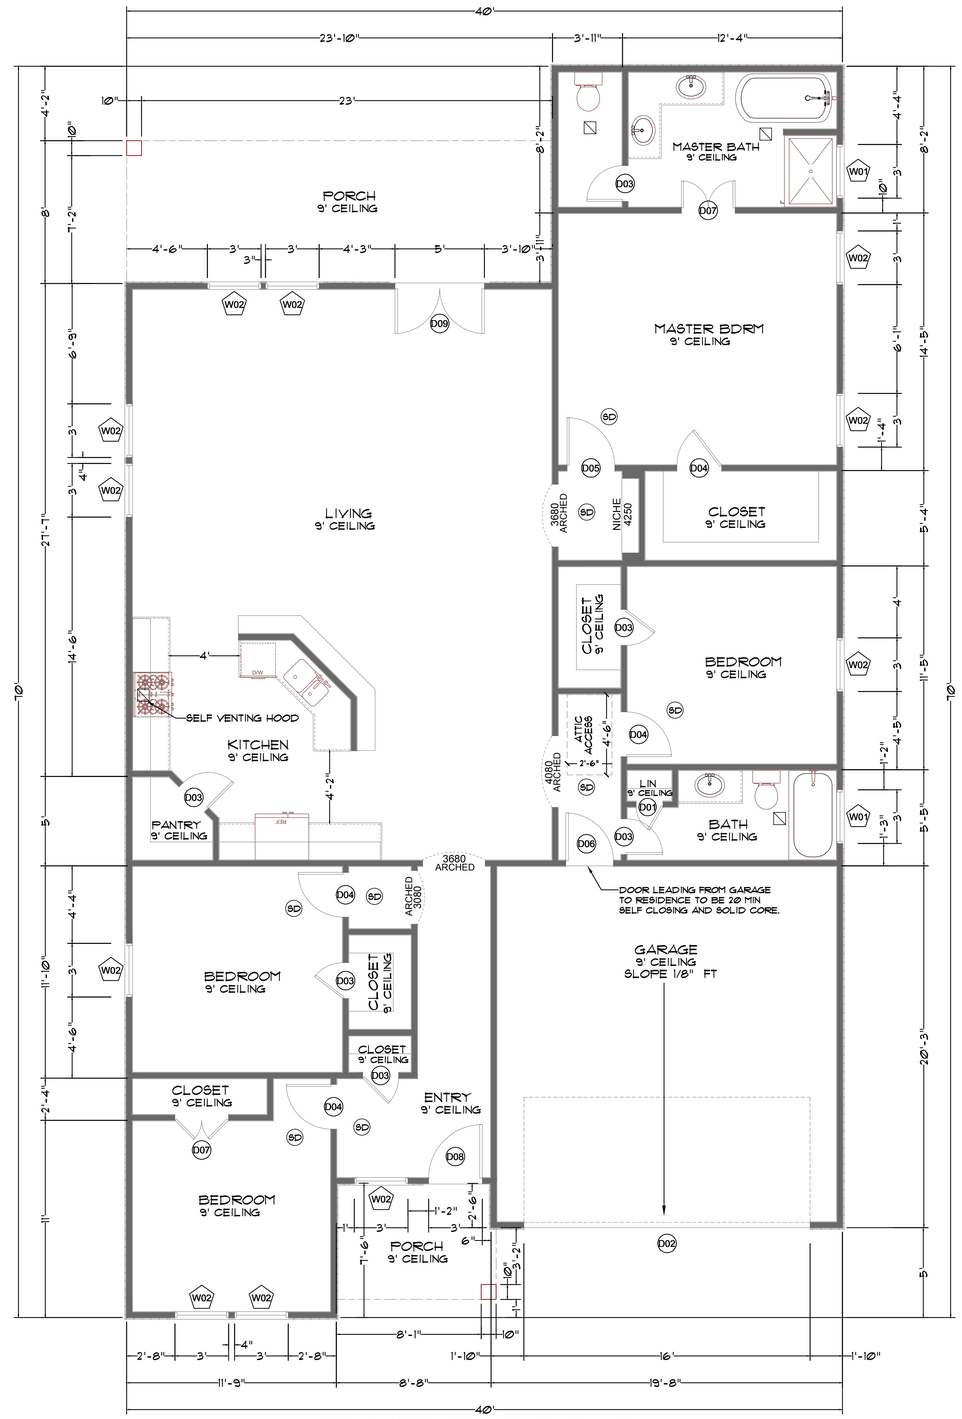

FIRST FLOOR PLAN
SCALE: 1/4" = 1'-0"

FLOORPLAN NOTES:

1. 1/2" GYPSUM BOARD ON ALL COMMON WALLS.
2. ALL CEILINGS TO BE 9' HIGH.
3. 5/8" TYPE "X" GYPSUM BOARD ON ALL GARAGE WALLS AND CEILING.

(SD) COMBINATION SMOKE DETECTOR / CARBON MONOXIDE DETECTOR

EXHAUST FAN

TOTAL LIVING	1951 sq ft.
PATIO	247 sq ft.
GARAGE	398 sq ft.
TOTAL CONSTRUCTION	2596 sq ft.

Issue		
	Date	Description

NEW RESIDENCE
1014 PALESTINE ST
HOUSTON TX 77029

GARZA DESIGNS
8817 VANZANT
HOUSTON, TX 77016
281-682-0689

Project Name
NEW RESIDENCE

Drawing Name
FLOOR PLAN AND ELEVATION PLANS

Drawing Number
A1.01