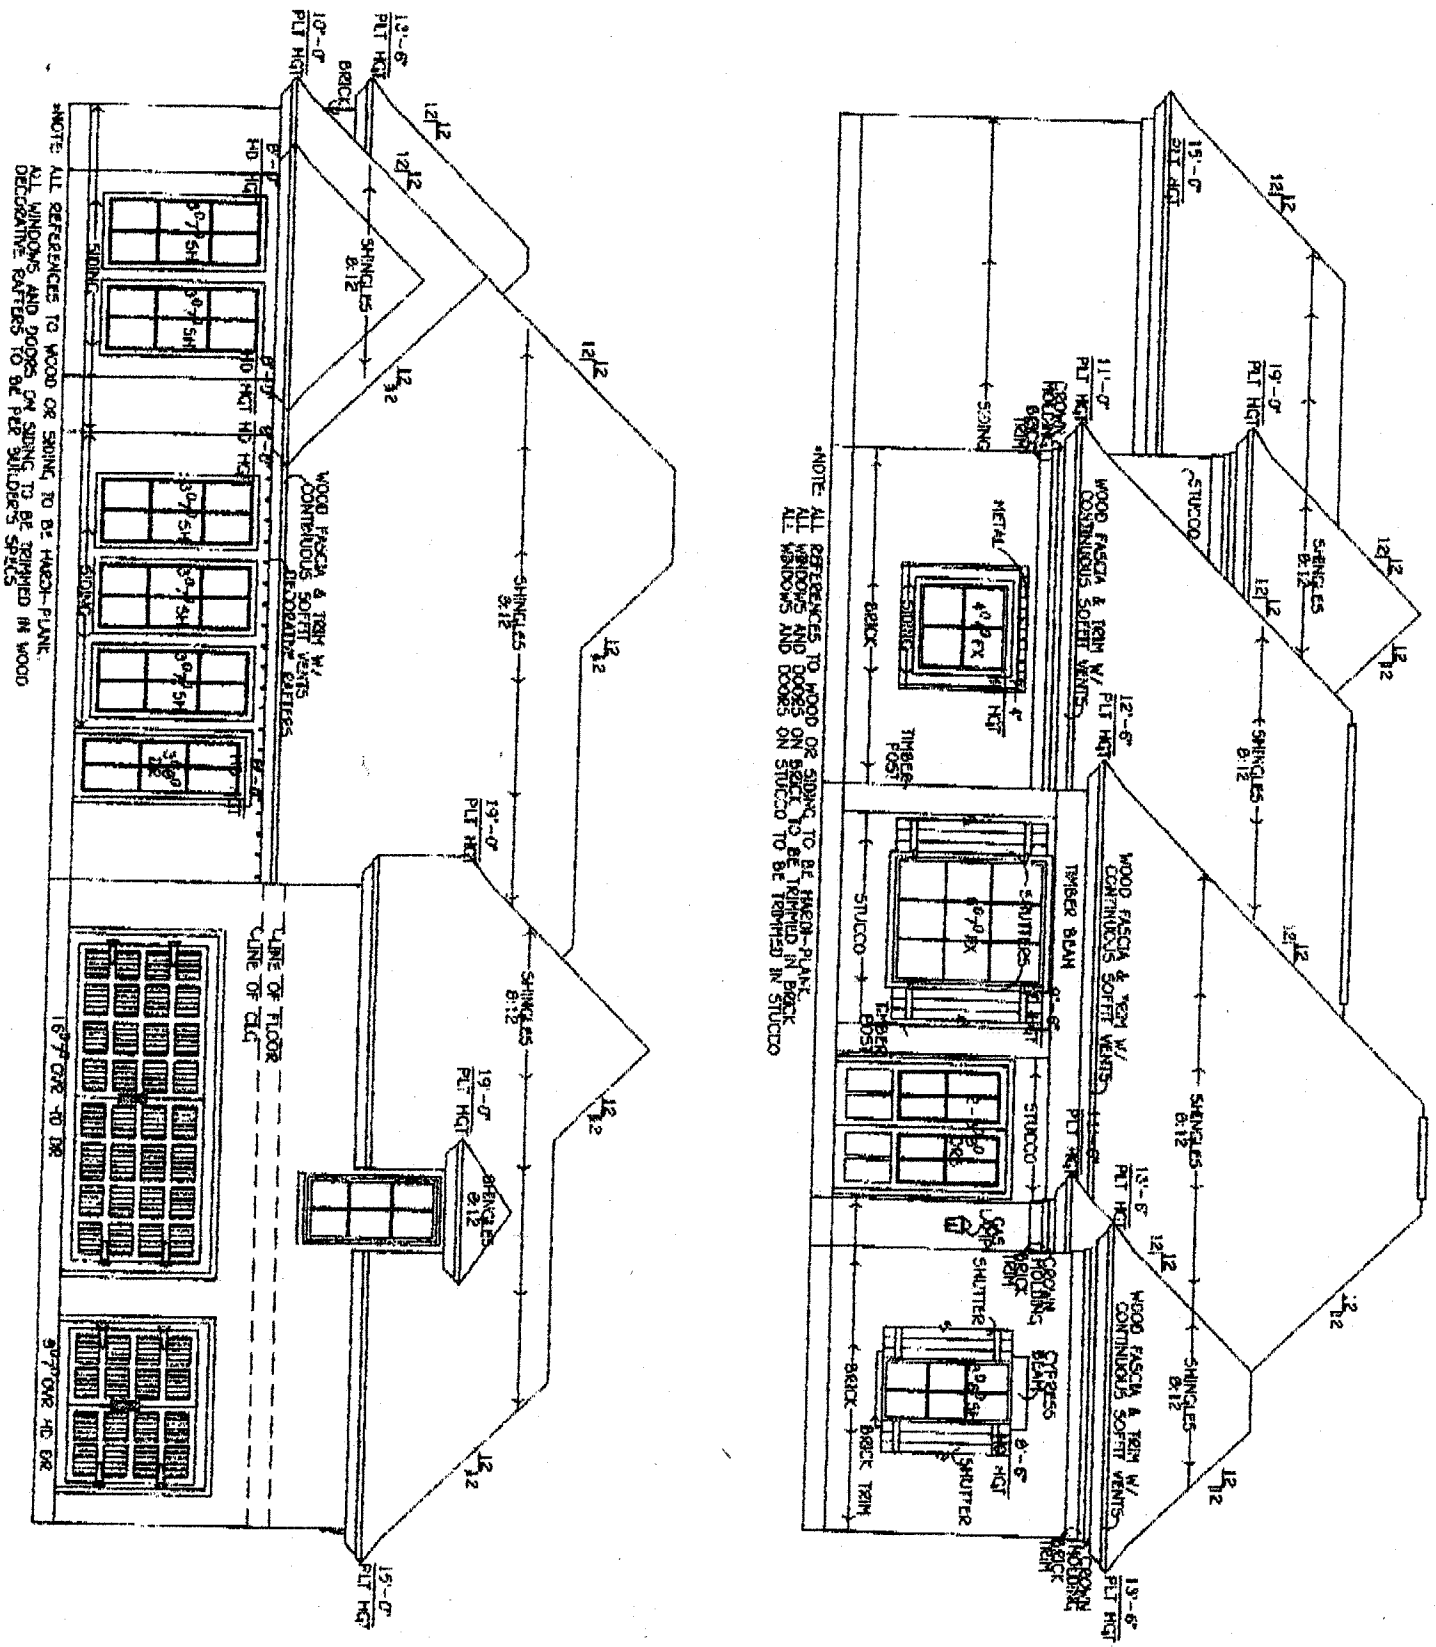
*NOTE: ALL REFERENCES TO WOOD OR SIDING TO BE HARDI-PLANK.
ALL WINDOWS AND DOORS ON SIDING TO BE TRIMMED IN WOOD
DECORATIVE RAFTERS TO BE PER BUILDER'S SPECS
*NOTE: ALL REFERENCES TO WOOD OR SIDING TO BE HARDI-PLANK.
ALL WINDOWS AND DOORS ON BRICK TO BE TRIMMED IN BRICK
ALL WINDOWS AND DOORS ON STUCCO TO BE TRIMMED IN STUCCO
WOOD FASCIA & TRIM W/ CONTINUOUS SOFFIT VENTS
SHINGLES 8:12
SIDING
BRICK
STUCCO
TIMBER BEAM
TIMBER POST
SHUTTERS
CROWN MOLDING
BRICK TRIM
LINE OF FLOOR
LINE OF CALC
16"# OVR HD DR
8'7" OVR HD DR

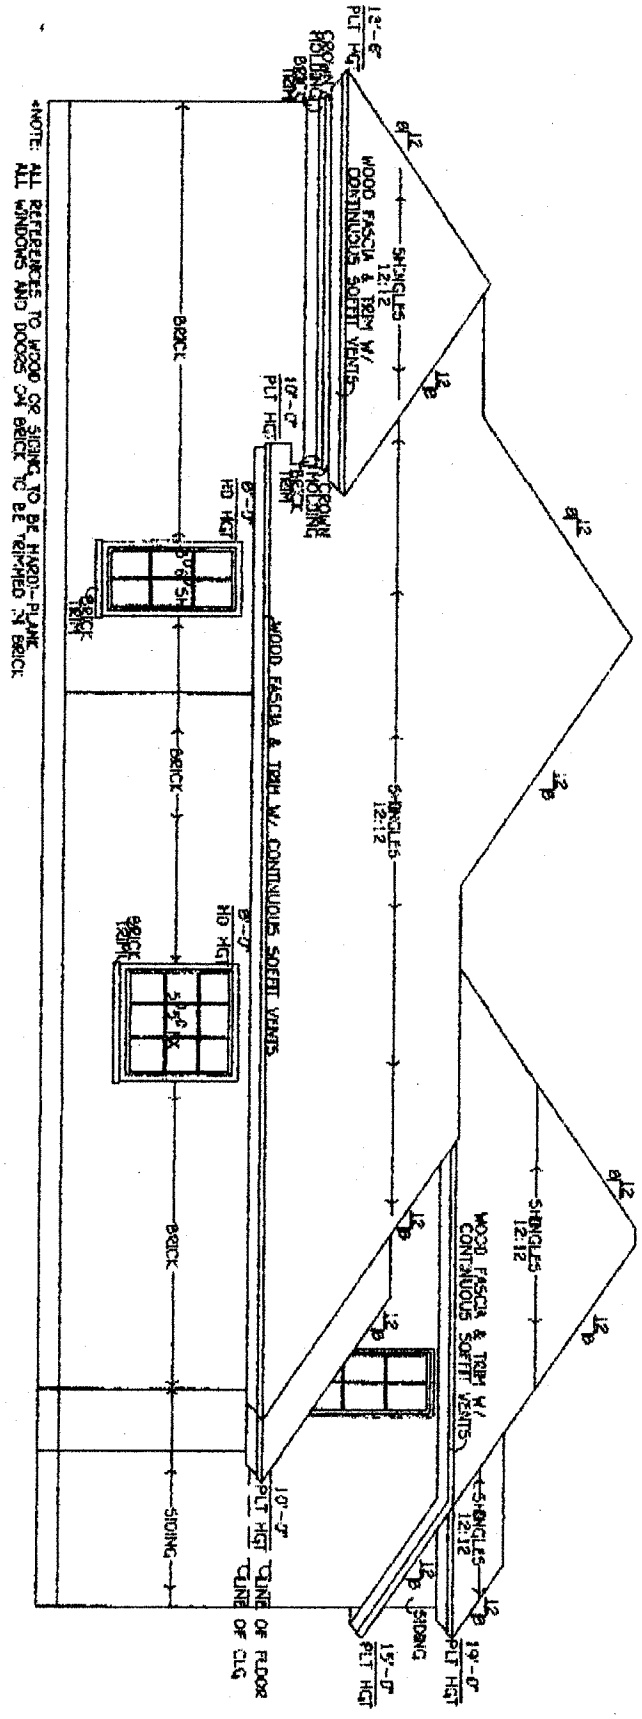
*NOTE: ALL REFERENCES TO WOOD OR SIDING TO BE HARDI-PLANK.
ALL WINDOWS AND DOORS ON BRICK TO BE TRIMMED IN BRICK
WOOD FASCIA & TRIM W/ CONTINUOUS SOFFIT VENTS
SHINGLES 12:12
BRICK
SIDING
CROWN MOLDING
BRICK TRIM
PLT HGT
HD HGT
CLINE OF FLOOR
CLINE OF CLG

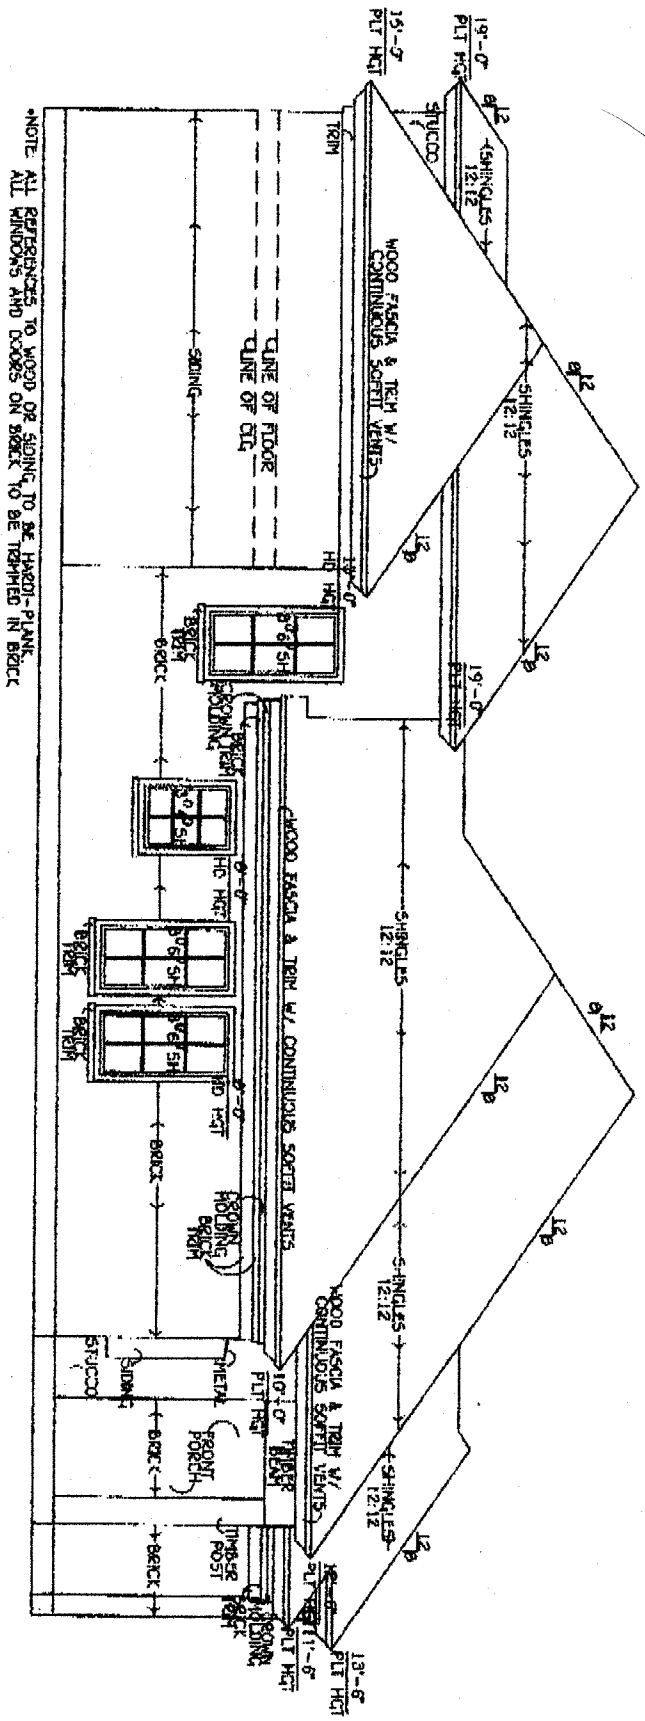
*NOTE: ALL REFERENCES TO WOOD OR SIDING TO BE HARDI-PLANK.
ALL WINDOWS AND DOORS ON BRICK TO BE TRIMMED IN BRICK
WOOD FASCIA & TRIM W/ CONTINUOUS SOFFIT VENTS
SHINGLES 12:12
STUCCO
SIDING
BRICK
METAL
FRONT PORCH
TIMBER POST
CROWN MOLDING
BRICK TRIM
PLT HGT
HD HGT
CLINE OF FLOOR
CLINE OF CLG

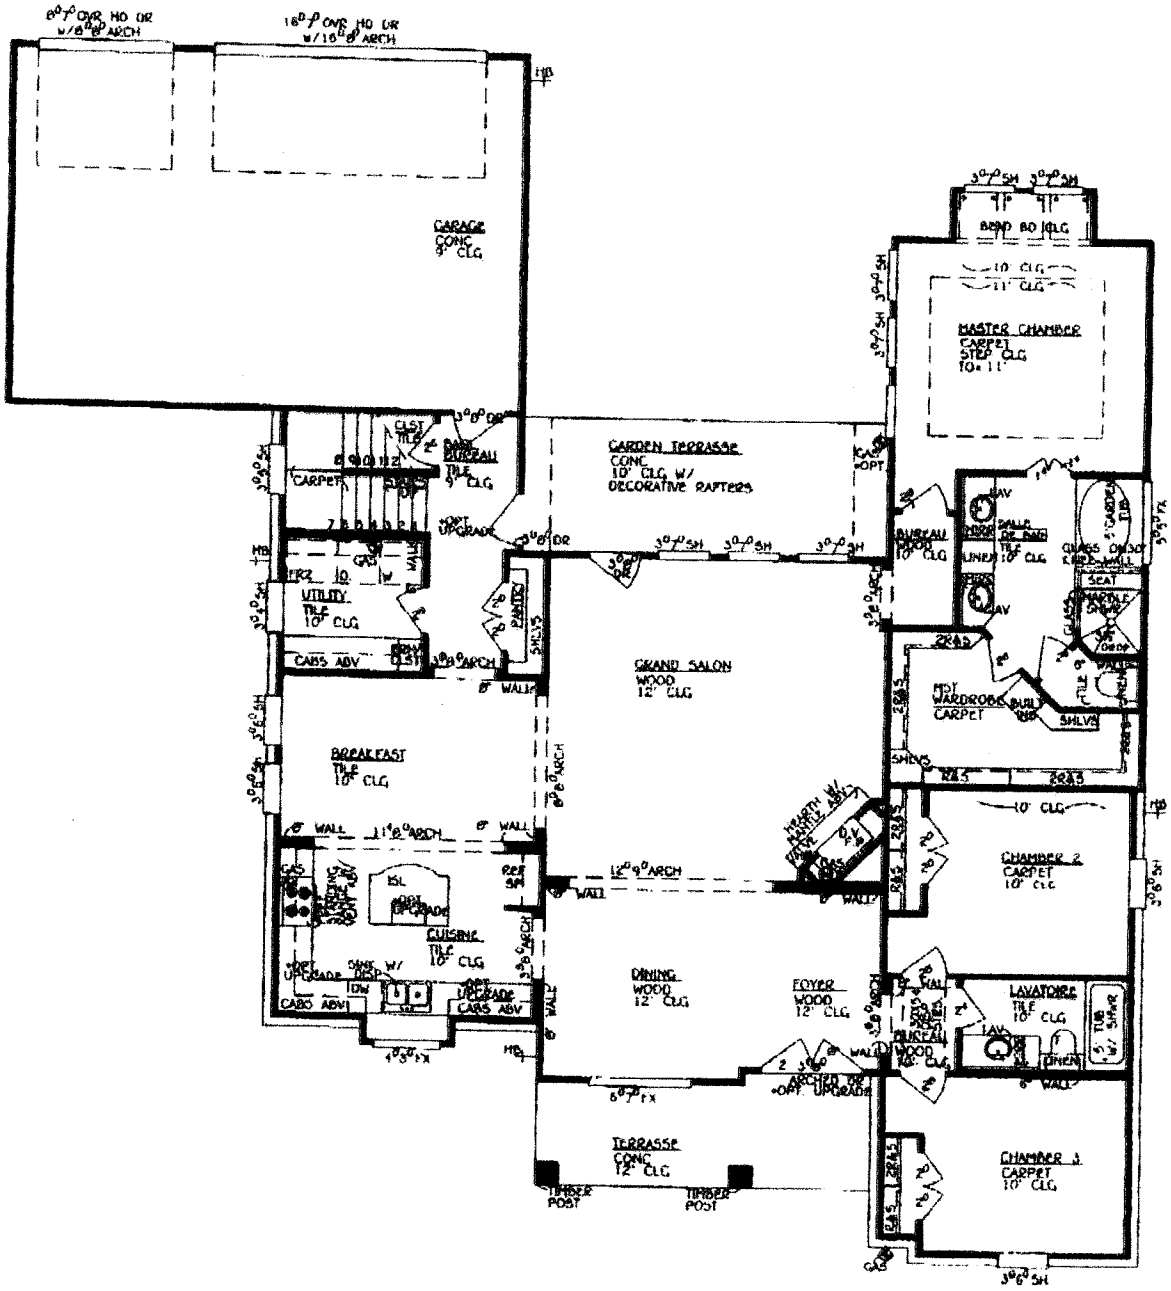
GARAGE
CONC
9' CLG
CARPET
CLST
TILE
BAR
BUREAU
TILE
9' CLG
UTILITY
TILE
10' CLG
CABS ABV
BREAKFAST
TILE
10' CLG
CUSINE
TILE
10' CLG
CABS ABV
GARDEN TERRASSE
CONC
10' CLG W/
DECORATIVE RAFTERS
GRAND SALON
WOOD
12' CLG
DINING
WOOD
12' CLG
FOYER
WOOD
12' CLG
TERRASSE
CONC
12' CLG
TIMBER POST
TIMBER POST
MASTER CHAMBER
CARPET
STEP CLG
10+11'
BUREAU
WOOD
10' CLG
LINEN
10' CLG
HOT
WARDROBE
CARPET
SHELVS
CHAMBER 2
CARPET
10' CLG
LAVATORY
TILE
10' CLG
LINEN
CHAMBER 3
CARPET
10' CLG

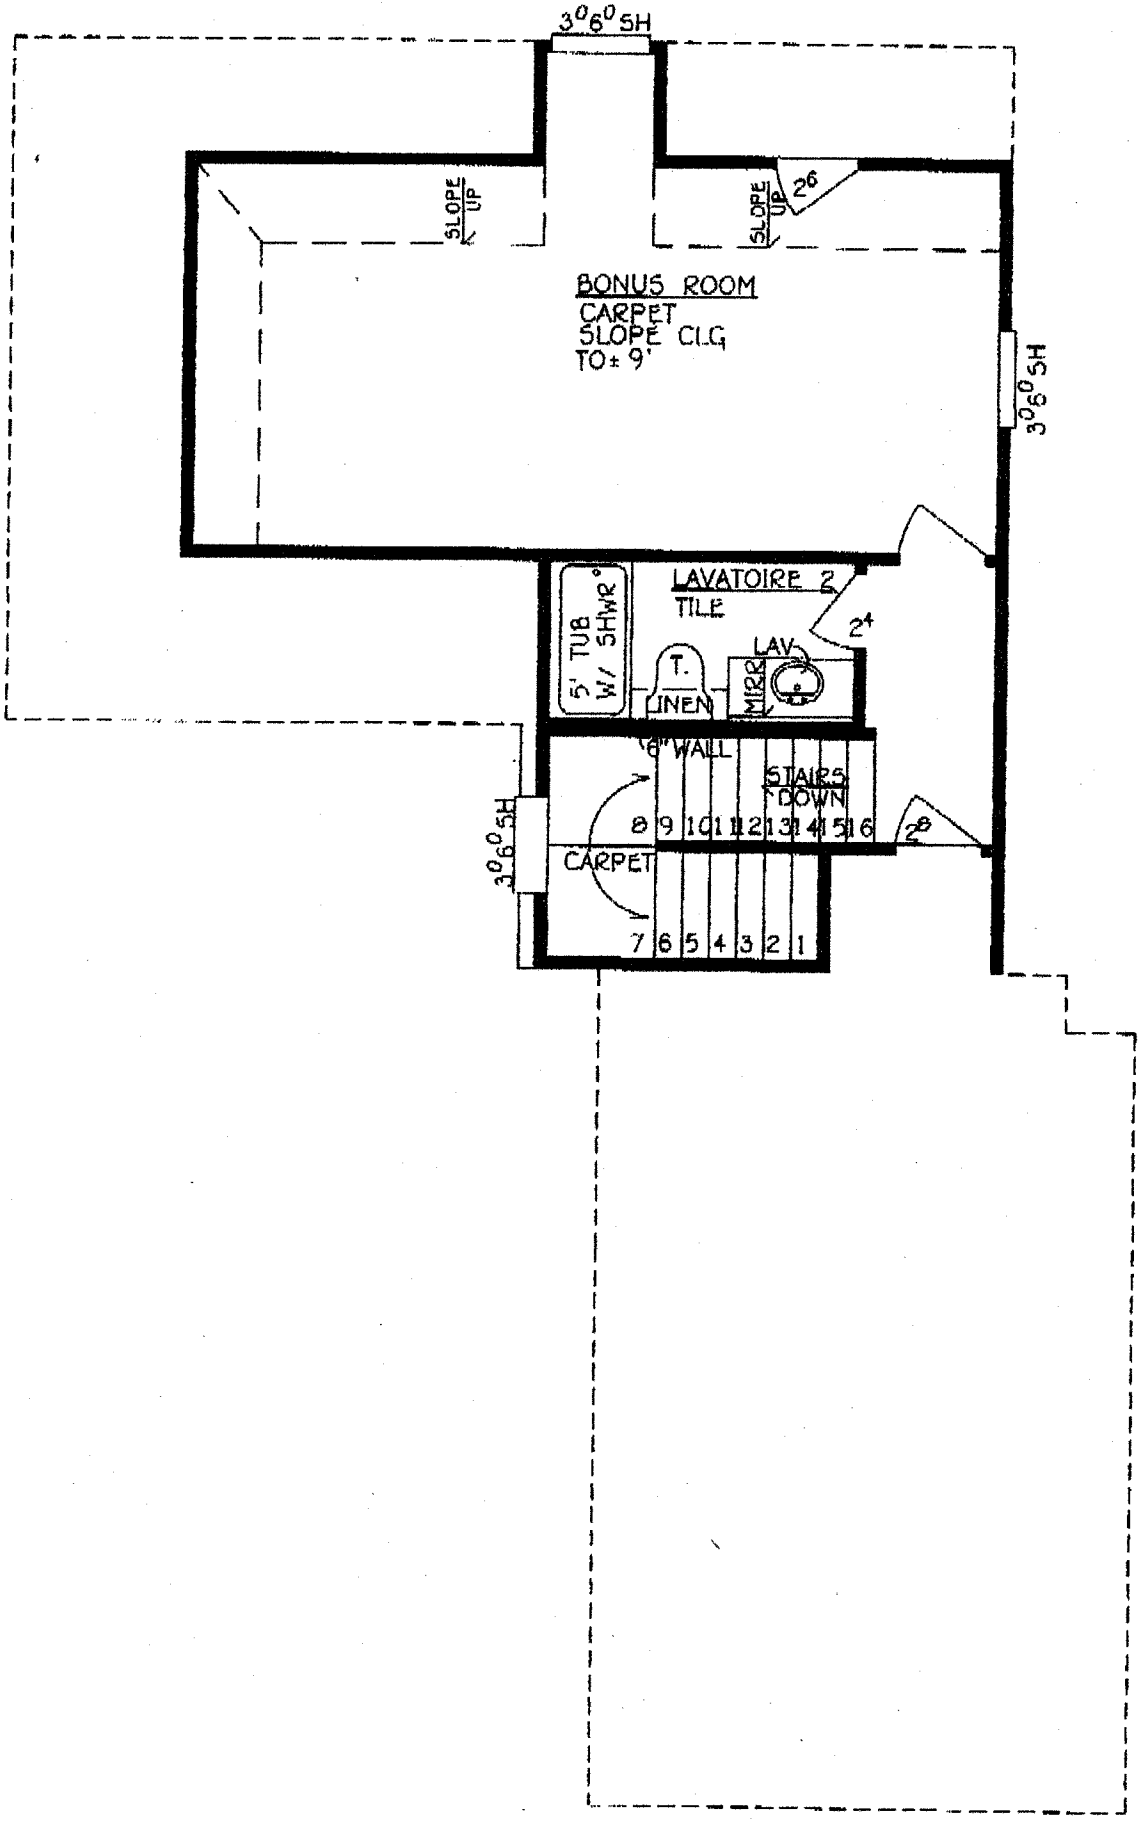
3⁰6⁰ SH
SLOPE UP
SLOPE UP
2⁶
BONUS ROOM
CARPET
SLOPE CLG
TO± 9'
3⁰6⁰ SH
LAVATOIRE 2
TILE
5' TUB W/ SHWR
T.
LINEN
MIRR
LAV
2⁴
6" WALL
STAIRS DOWN
8 9 10 11 12 13 14 15 16
2⁸
3⁰6⁰ SH
CARPET
7 6 5 4 3 2 1