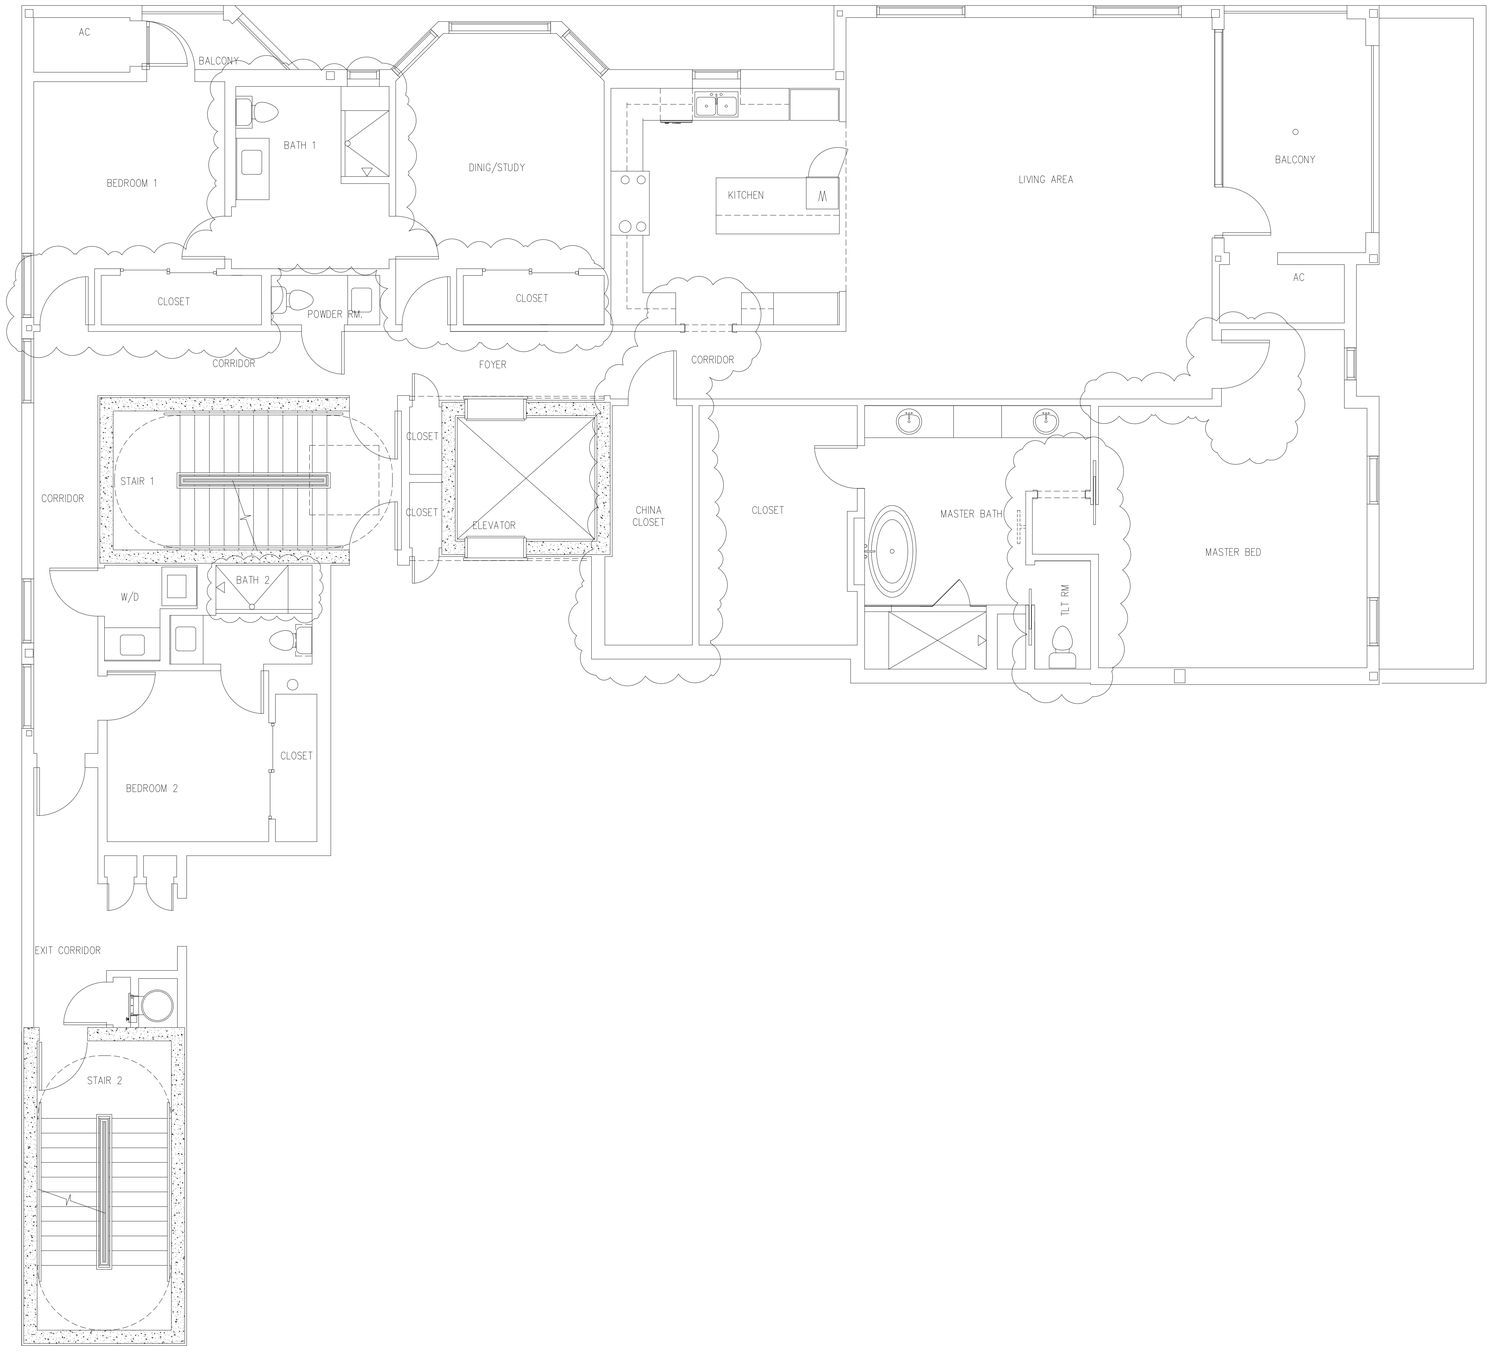

NORTH

UNIT 302 – THOWFEEK

SCALE: 1/4"=1'-0"

1

GENERAL NOTES

FLOOR PLAN & PLUMBING REVISIONS

CORRIDOR:

1. ADD CHINA CLOSET.

2. FRAME DOOR OPENING AT CLOSET FOR A 3-0" X 8'-0" DOOR.

DINING/STUDY:

1. REVISE LAYOUT – REFER TO DRAWINGS.

2. FRAME DOOR OPENING INTO ROOM FOR A 3'-0"X 8'-0" DOOR.

3. ADD CLOSET AND FRAME DOOR OPENING FOR A PAIR OF 3'-0"X 8'-0" BYPASS DOORS.

4. ADD DOOR OPENING ON W WALL FOR A 2'-8" X 8'-0" DOOR.

KITCHEN:

1. ADD 3'-0" X 8'-0" CASE OPENING INTO KITCHEN ON N. WALL.

BEDROOM 1:

1. RELOCATE BEDROOM DOOR.

2. ADD CLOSET AND FRAME DOOR OPENING FOR A PAIR OF 3'-0"X 8'-0" BYPASS DOORS.

3. ADD DOOR OPENING ON E WALL FOR A 2'-8" X 8'-0" DOOR.

BATH 1:

1. EXPAND BATHROOM BY MOVING N WALL.

2. RELOCATE TOILET AND VANITY.

3. FRAME DOOR OPENING INTO BATHROOM FOR A 2'-7" X 8'-0" POCKET DOOR.

HALL:

1. ADD 3'-0" X 8'-0" CASE OPENING INTO ADDED HALLWAY OFF OF MASTER BEDROOM.

MASTER BEDROOM:

1. RELOCATE BEDROOM DOOR.

2. ALIGN S WALL.

MASTER BATHROOM:

1. ADD VESTIBULE AND 3'-0" X 8'-0" CASE OPENING.

2. ADD FRAME OPENING FOR A 3'-0" X 8'-0" POCKET DOOR INTO BATHROOM IN LIEU OF STANDARD DOORS.

3. REVISE FRAMING FOR W/C AND RELOCATE TOILET TO OPPOSITE WALL.

BATH 2:

1. ADD SHOWER IN LIEU OF TUB/SHOWER.

D:\Documents\2010 Projects\CLIENTS 3444 Holly\CD Design Drawings\CD-CAD Co-Ops\Bldg.jpg

PERMIT SET

No.	Description	Date
1	FOR BUYER REVIEW	8.11.14

RANDALL DAVIS COMPANY

CHATEAU 10 SUNSET

MULTI-STORY CONDOMINIUM

UNIT 302 FLOOR PLAN

Project Number

Drawn By

Checked By

A103B

Scale