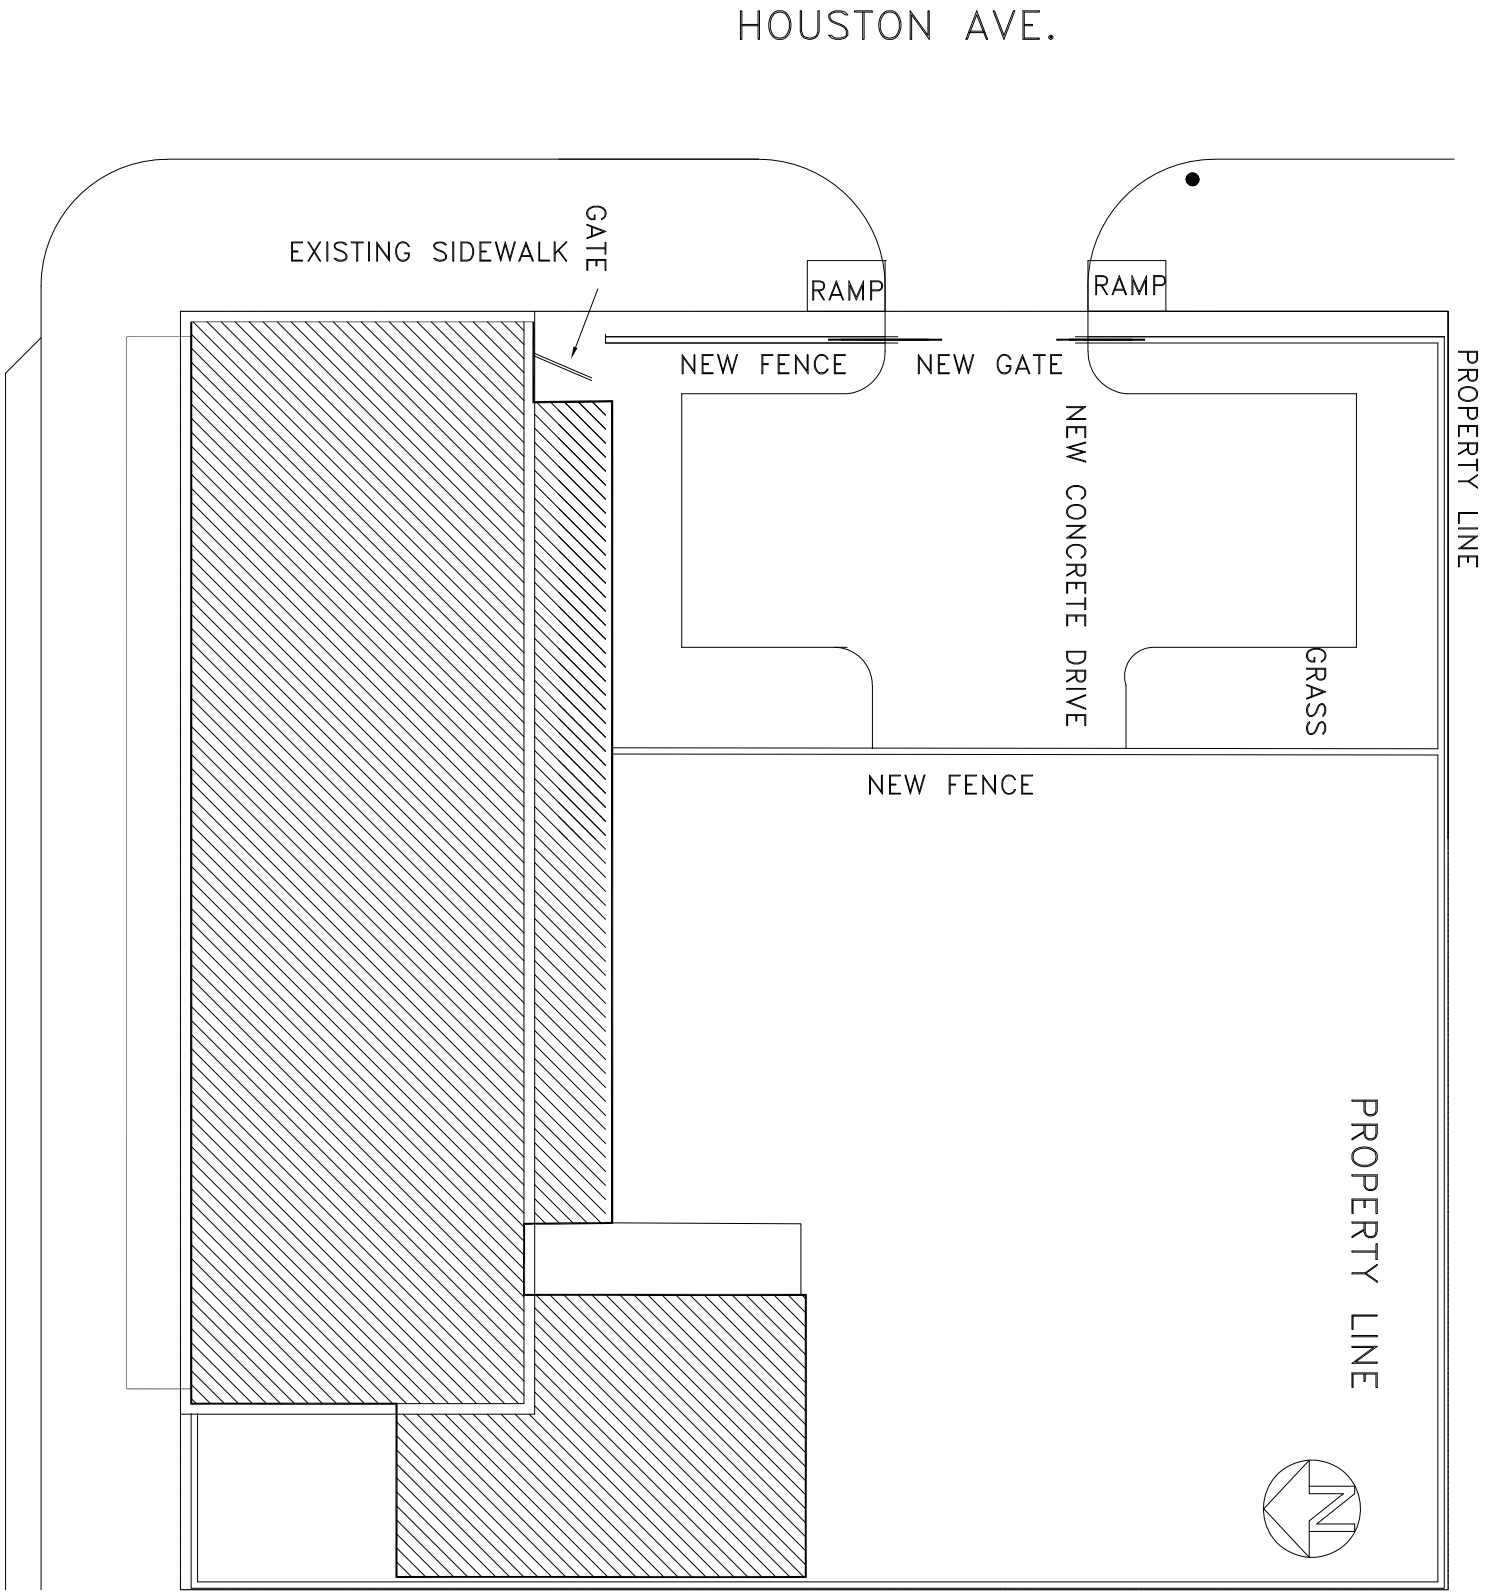
HOUSTON AVE.
EXISTING SIDEWALK
GATE
RAMP
RAMP
NEW FENCE
NEW GATE
NEW CONCRETE DRIVE
GRASS
PROPERTY LINE
NEW FENCE
PROPERTY LINE
N