# SITEPLAN

SCALE: 1" = 20'-0"

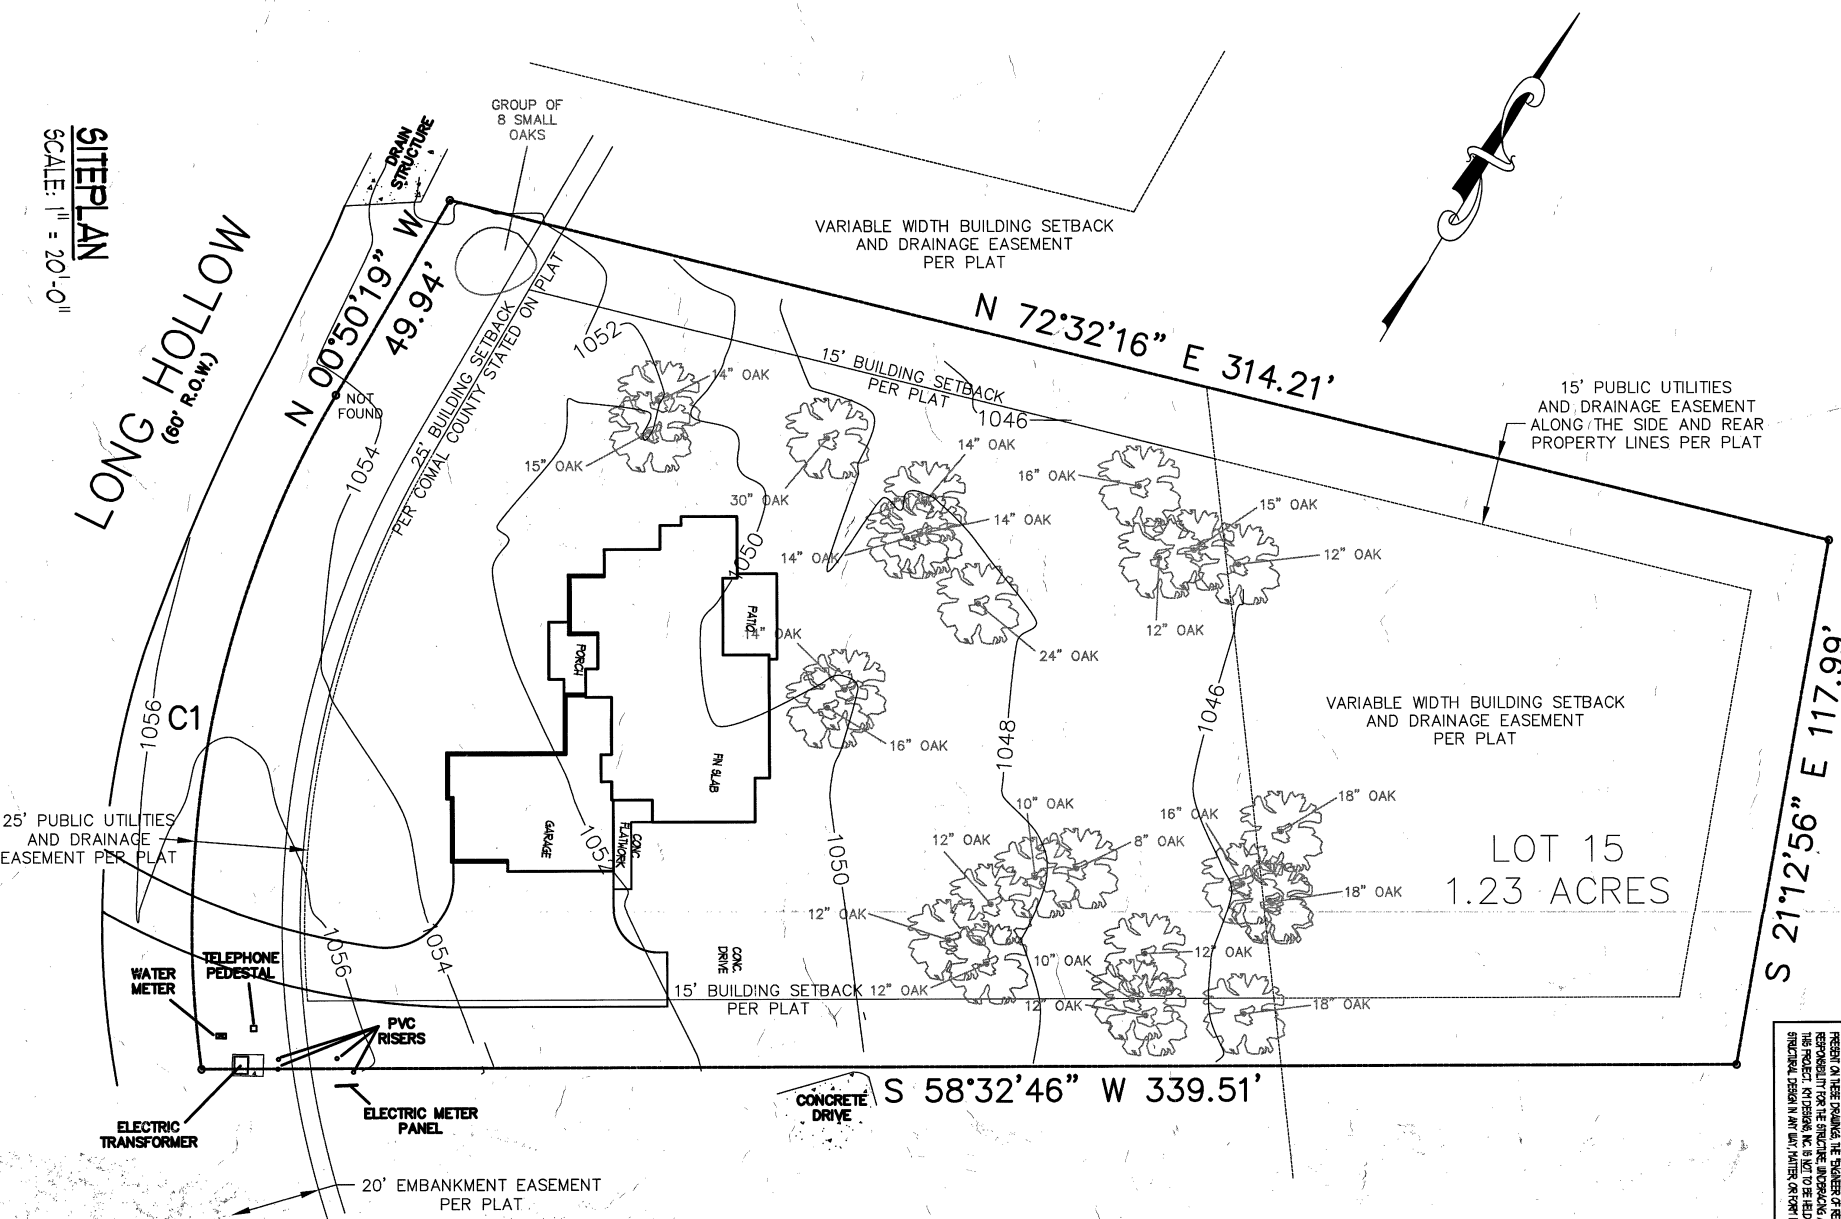



COPYRIGHT © KERNELL MOCKERT dba. KM DESIGNS INC. This document is copyrighted and is an instrument of service for the specific project for which it was prepared. Reuse copying or modification of this document, whether in hard copy or electronic format other than for the specific purpose intended, without written permission from KM DESIGNS INC. is a violation of federal copyright law.


## ENGINEERING GENERAL NOTES

KERNELL MOCKERT dba KM DESIGNS, INC. IS A PROFESSIONAL BUILDING DESIGN FIRM IN THE STATE OF TEXAS. WE ARE NOT AN ENGINEERING FIRM. WE DO NOT QUALIFY TO BE ONE. WE ARE NOT LICENSED TO DESIGN STRUCTURAL FRAMING, UNDERPINNING, OR FOUNDATIONS. A LICENSED PROFESSIONAL ENGINEER SHOULD BE CONTRACTED AND CONSULTED IMMEDIATELY REGARDING FRAMING, UNDERPINNING, AND THE FOUNDATION DESIGN. SHOULD AN ENGINEERS SEAL BE PRESENT ON THESE DRAWINGS, THE ENGINEER OF RECORD SHALL BEAR ALL RESPONSIBILITY FOR THE STRUCTURE, UNDERPINNING, AND FOUNDATION DESIGN FOR THIS PROJECT. KM DESIGNS INC. IS NOT TO BE HELD RESPONSIBLE FOR THE STRUCTURAL DESIGN IN ANY WAY, MATTER, OR FORM IF ANY PROBLEMS MAY ARISE.

PAGE:

ADDRESS: LONG HOLLOW
SUBDIVISION: MYSTIC BLUFFS
LOT: 15
BLOCK:
NCB:

PLAN DATE: 6-16-16 KM
REVISION: 6-28-16 - EI (FE)
REVISION: 7-1-16 - RP

A CUSTOM DESIGNED HOME FOR:

# KERNELL RESIDENCE

CONTRACTOR NOTES:

THIS PLAN INCLUDING ALL DESIGN CONCEPTS, DRAWINGS, AND DETAILS CONTAINED HEREIN SHALL REMIAN THE SOLE PROPERTY OF KM DESIGNS, INC. AND CAN NOT BE DUPLICATED IN PART OR IN WHOLE WITHOUT THE PRIOR WRITTEN PERMISSION OF KM DESIGNS, INC.

WORKING DRAWINGS SHALL NOT BE SCALED. BEFORE PROCEEDING WITH ANY WORK OR ORDERING OF MATERIALS, THE BUILDER AND/OR SUB-CONTRACTORS SHALL VERIFY ALL NOTES AND MEASUREMENTS. ANY DISCREPANCIES IN OR OMISSIONS FROM THE WORKING DRAWINGS SHALL BE REPORTED TO THE BUILDER AND DESIGNER.


KM DESIGNS, INC.
18534 Forty Six Parkway
Unit 3
Spring Branch, TX 78070
Office: 830-438-4556


KM Designs, Inc.

Certified Professional Building Designer
National Council of Certification