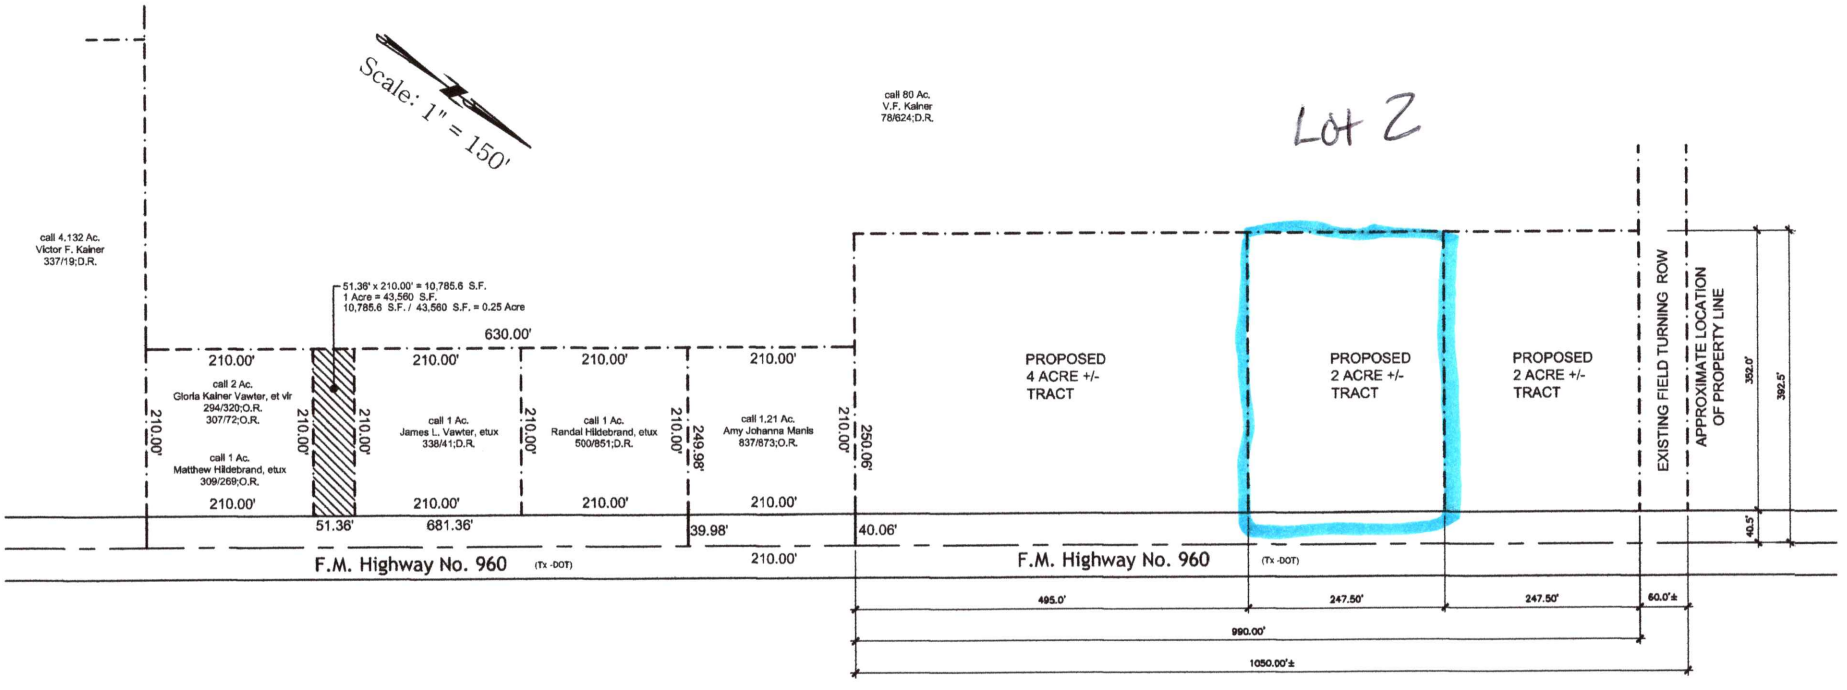

PROPOSED LAYOUT

09-12-22

REGISTERED ARCHITECT
JEFF L. VAWTER
14806
STATE OF TEXAS

THIS DRAWING IS PRELIMINARY IN NATURE AND IS ISSUED FOR REVIEW AND INFORMATION ONLY. IT IS NOT TO BE USED FOR OFFICIAL REGULATORY REVIEW, PERMITTING OR CONSTRUCTION.