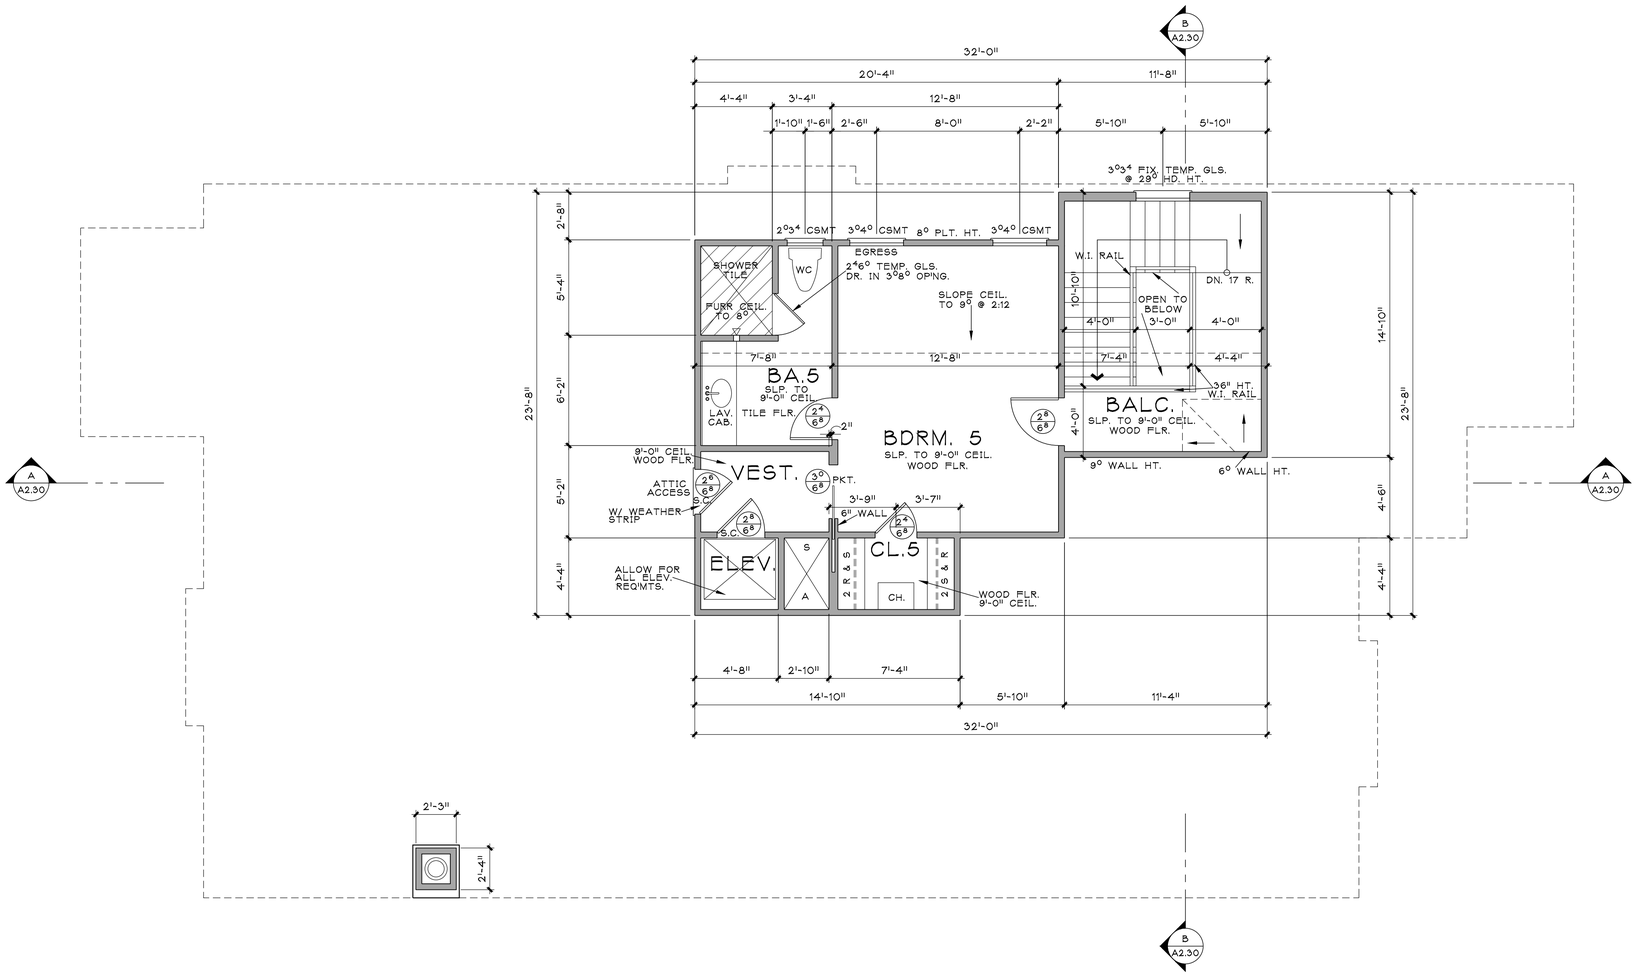

ARCHITECTURAL SOLUTIONS, INC.

1415 S. Voss, Ste. 110-96
Houston, Texas 77057
Phone: (713)978-6989
Fax: (713)978-7085

ARCHITECT

REGISTERED ARCHITECT
W. TRAVIS MATTINGLY
19171
STATE OF TEXAS

08-15-22

PROJECT TITLE

A Custom Residence for:

SCOTT FRASIER HOMES

PROJECT ADDRESS

3766 ELMORA STREET
SOUTHSIDE PLACE, TX 77005

PLAN NUMBER

5540

DRAWN BY	CHECKED BY
BPS	WTM

AREA TABULATION

FIRST FLOOR	2,301 S.F.
SECOND FLOOR	2,758 S.F.
THIRD FLOOR	481 S.F.
TOTAL LIVING AREA	5,540 S.F.
2-CAR GARAGE	470 S.F.
COVERED PORCHES & PATIOS	40 S.F.
TOTAL NON-LIVING AREA	510 S.F.
TOTAL COVERED AREA	6,050 S.F.

SHEET TITLE

THIRD FLOOR PLAN

SCALE

1/4" = 1'-0"

DATE

AUGUST 15, 2022

SHEET NUMBER

A1.30

NORTH

PLOT TIME: Tue, 16 Aug 2022 - 2:05pm
P:\Scott Frasier-3766 Elmora\3-Project Template\CDs\A1.30.dwg

© Architectural Solutions, Inc. 2022