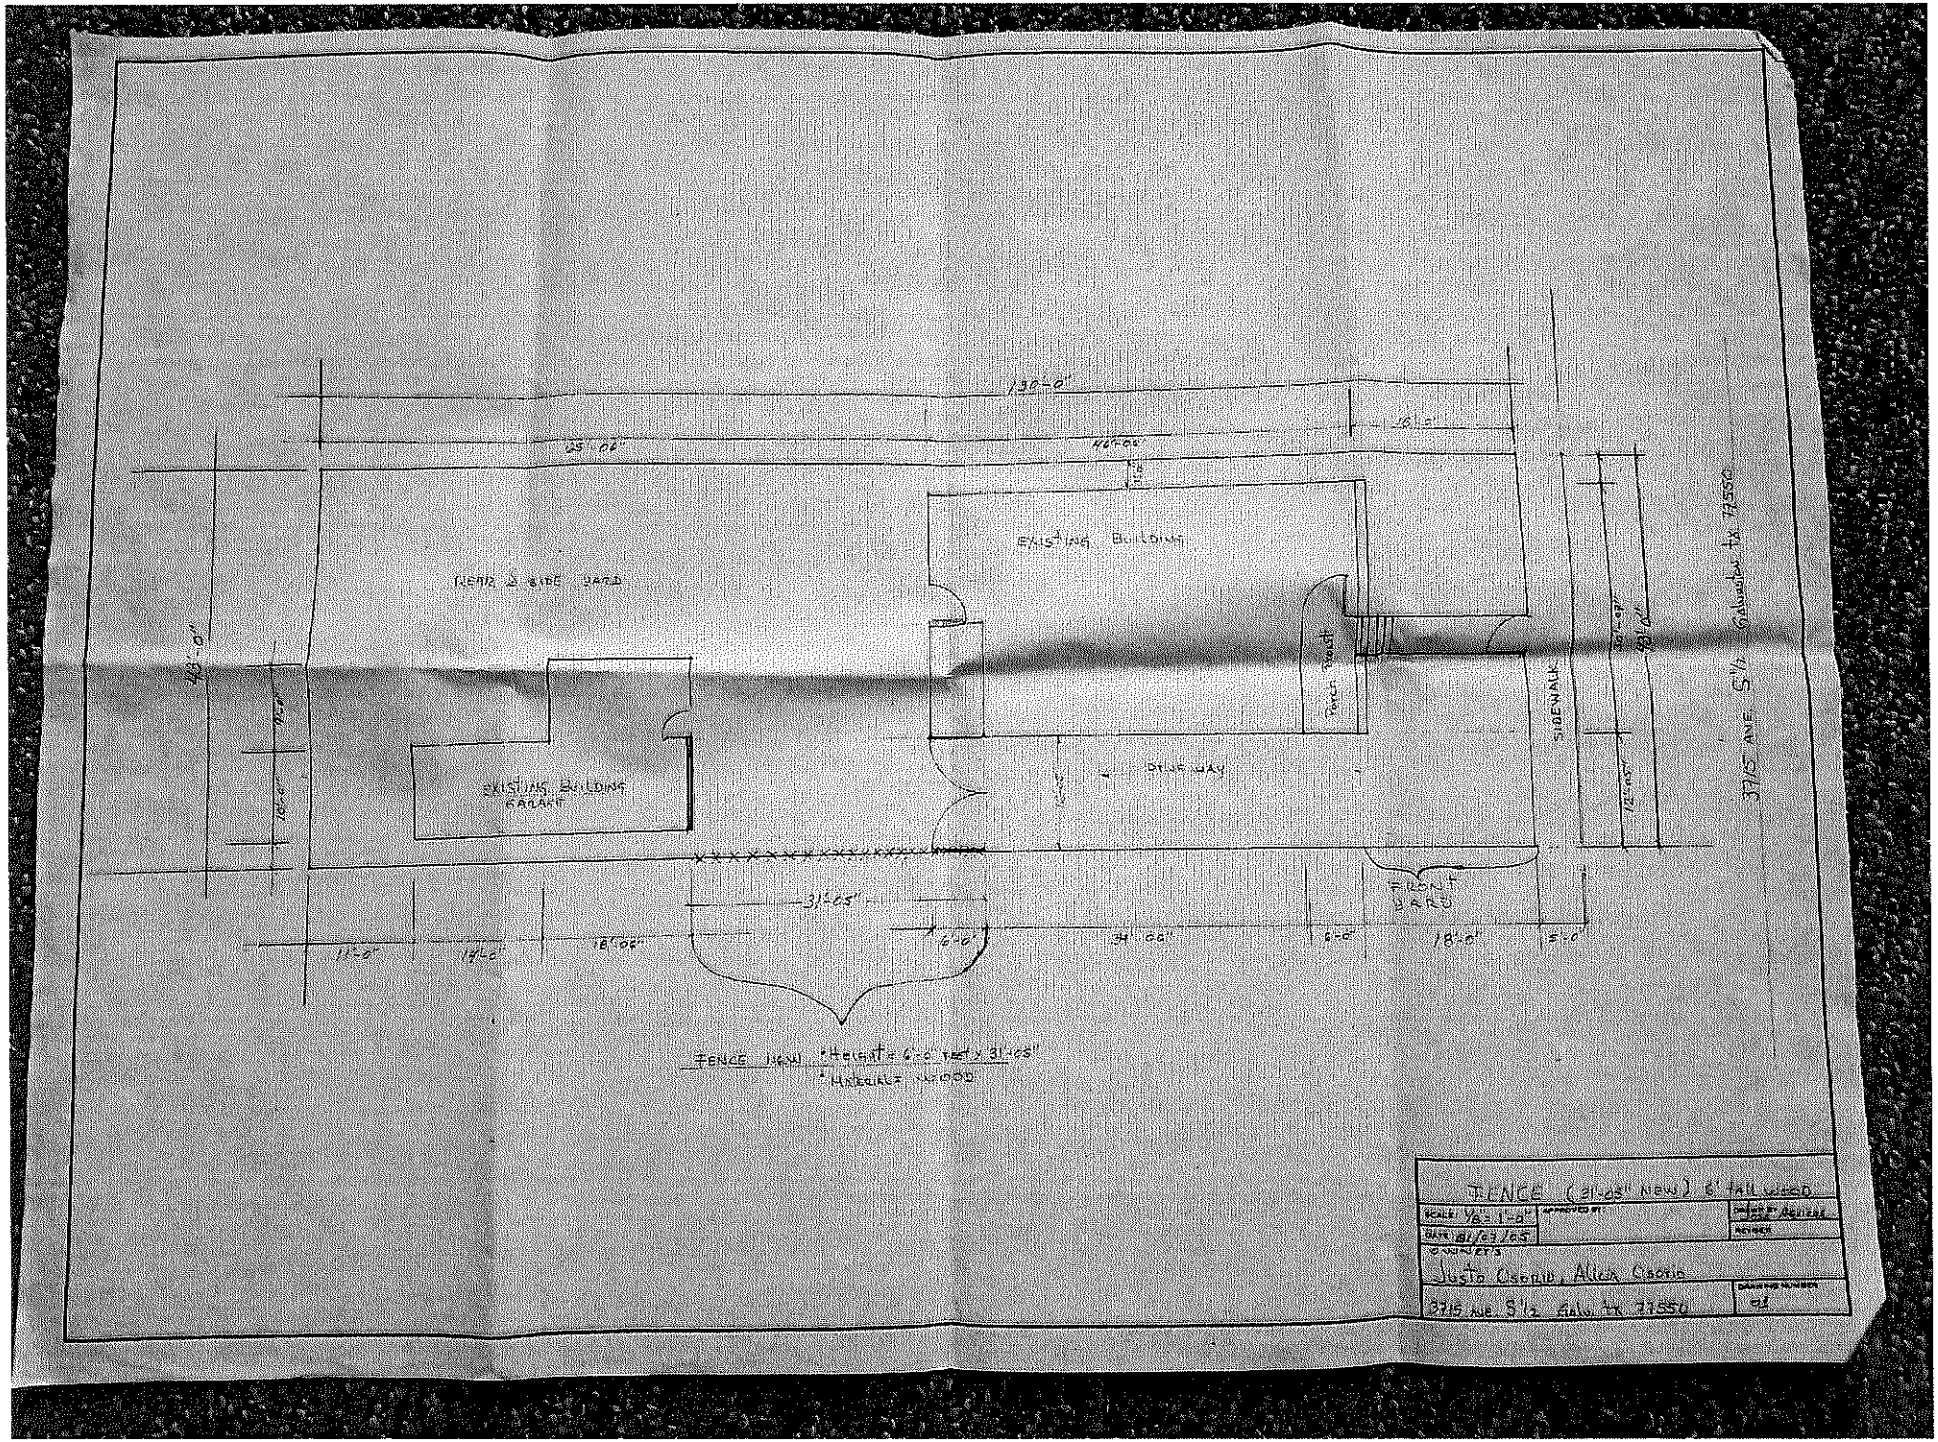
3315 AVE. S 1/2 Galveston TX 77550
SIDEWALK
Existing Building
Existing Building Garage
DRIVE WAY
Front Porch
FENCE (31'-05" New) 6' tall wood
SCALE: 1/8" = 1'-0"
DATE: 10/09/05
OWNER'S
Justo Osorio, Alicia Osorio
3315 AVE. S 1/2 GALV. TX 77550
FENCE (New) Height = 6'-0" Length = 31'-05"
Material = Wood