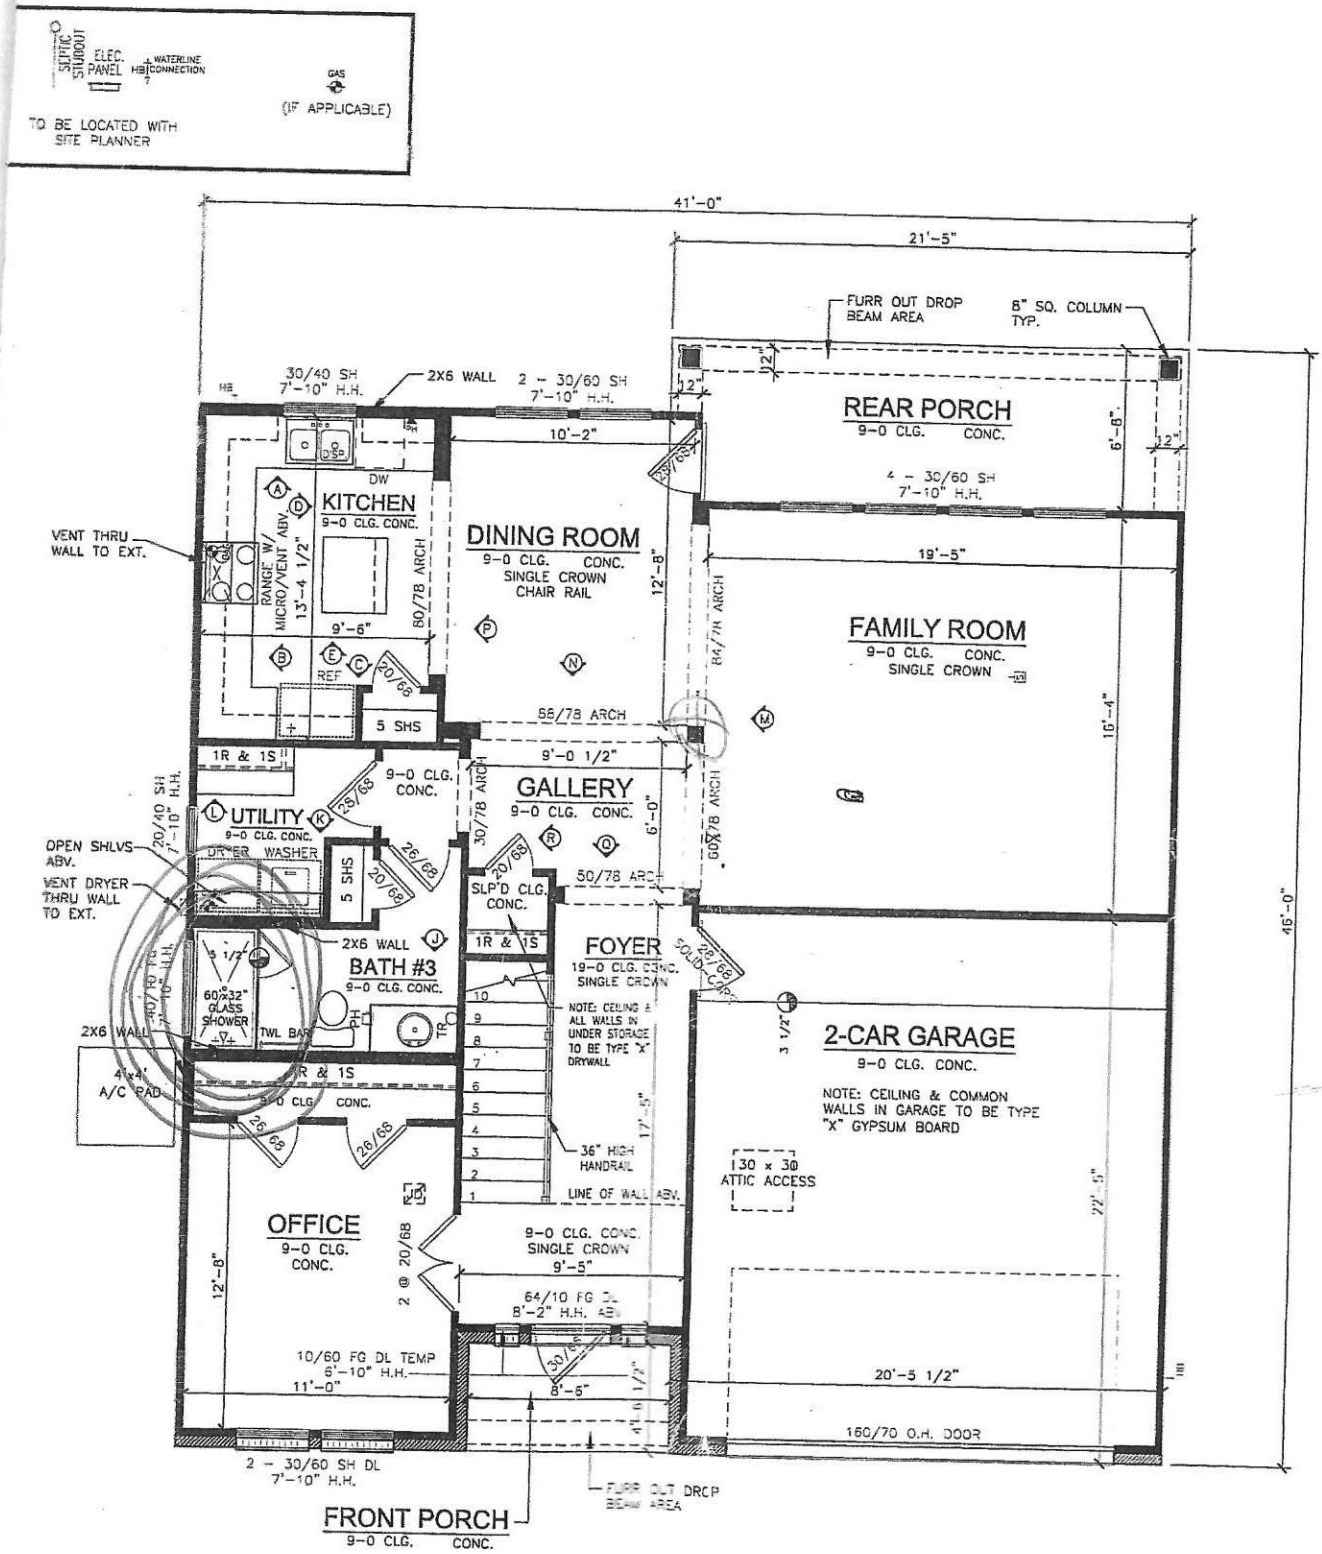
SEPTIC STUBOUT
ELEC. PANEL
WATERLINE CONNECTION
GAS
(IF APPLICABLE)
TO BE LOCATED WITH SITE PLANNER
41'-0"
21'-5"
FURR OUT DROP BEAM AREA
8" SQ. COLUMN TYP.
REAR PORCH
9-0 CLG. CONC.
4 - 30/60 SH 7'-10" H.H.
30/40 SH 7'-10" H.H.
2X6 WALL
2 - 30/60 SH 7'-10" H.H.
10'-2"
KITCHEN
9-0 CLG. CONC.
DW
RANGE W/ MICRO/VENT ABV.
13'-4 1/2"
9'-6"
REF
DINING ROOM
9-0 CLG. CONC.
SINGLE CROWN
CHAIR RAIL
12'-8"
19'-5"
FAMILY ROOM
9-0 CLG. CONC.
SINGLE CROWN
16'-4"
16'-0"
VENT THRU WALL TO EXT.
5 SHS
66/78 ARCH
1R & 1S
9'-0 1/2"
GALLERY
9-0 CLG. CONC.
6'-0"
UTILITY
9-0 CLG. CONC.
DRYER
WASHER
OPEN SHLVS ABV.
VENT DRYER THRU WALL TO EXT.
SLP'D CLG. CONC.
50/78 ARCH
FOYER
19-0 CLG. CONC.
SINGLE CROWN
NOTE: CEILING & ALL WALLS IN UNDER STORAGE TO BE TYPE "X" DRYWALL
2X6 WALL
BATH #3
9-0 CLG. CONC.
60"x32" GLASS SHOWER
TWL BAR
PR
TR
2-CAR GARAGE
9-0 CLG. CONC.
NOTE: CEILING & COMMON WALLS IN GARAGE TO BE TYPE "X" GYPSUM BOARD
4'x4' A/C PAD
36" HIGH HANDRAIL
LINE OF WALL ABV.
130 x 30 ATTIC ACCESS
OFFICE
9-0 CLG. CONC.
9-0 CLG. CONC. SINGLE CROWN
9'-5"
64/10 FG DL 8'-2" H.H. ABV.
10/60 FG DL TEMP 6'-10" H.H.
11'-0"
8'-6"
20'-5 1/2"
160/70 O.H. DOOR
2 - 30/60 SH DL 7'-10" H.H.
FURR OUT DROP BEAM AREA
FRONT PORCH
9-0 CLG. CONC.

ACES