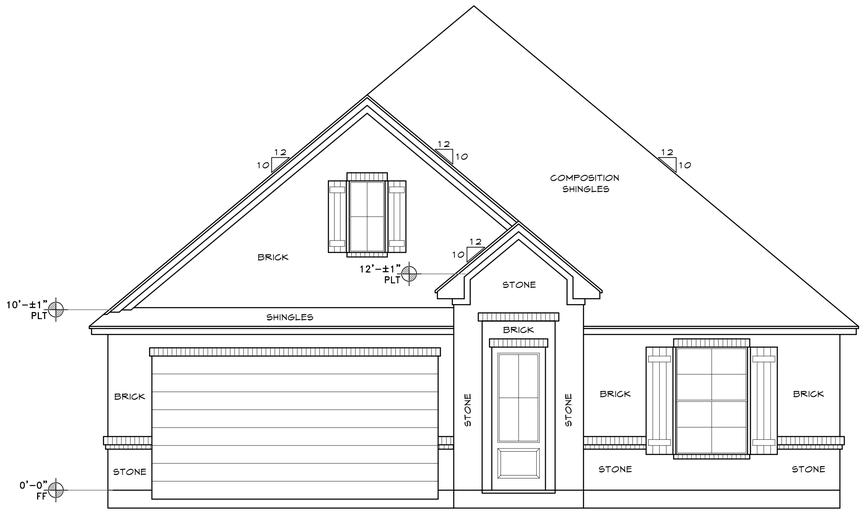

1 / A1 FRONT VIEW

SCALE: 1/4" = 1'

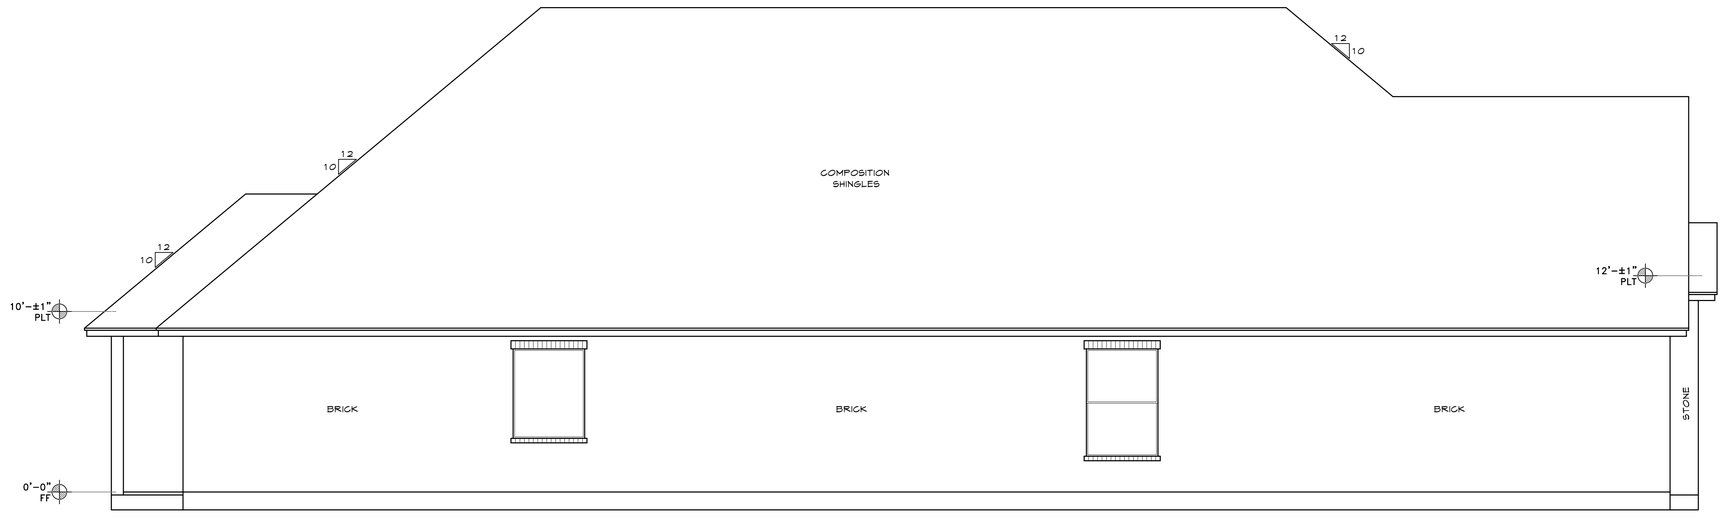

2 / A1 LEFT SIDE VIEW

SCALE: 1/4" = 1'

MOONLIGHT HOUSE PLANS IS A DRAFTING FIRM. NOT AN ENGINEERING OR ARCHITECTURAL FIRM. THESE PRINTS ARE TO BE APPROVED BY A LOCAL ENGINEER FOR ALL STRUCTURAL BEHINGS. MOONLIGHT HOUSE PLANS IS NOT RESPONSIBLE FOR ANY STRUCTURAL OR LEGAL MISTAKES. ALL SUBCONTRACTORS SHALL VERIFY ANY & ALL DIMENSIONS, DETAILS & SPECIFICATIONS.

DESIGNER WILL NOT BE LIABLE FOR HUMAN ERROR AFTER CONSTRUCTION IS STARTED.

THESE DRAWINGS, SPECIFICATIONS AND IDEAS ARE, THE PROPERTY OF MOONLIGHT HOUSE PLANS AND SHALL NOT BE REUSED, REPRODUCED, OR ALTERED IN ANY WAY.

Moonlight House Plans
979-482-1967

REVISION HISTORY

NUMBER	DATE

DWG. SCALE: 1/4" = 1'-0"

ELEVATIONS

NAVA RESIDENCE

213 RIDGEMONT DRIVE - ALVIN, TEXAS

JOB #: 20224374

08-03-22

A1