The Pulte Plan 730 Jamestown

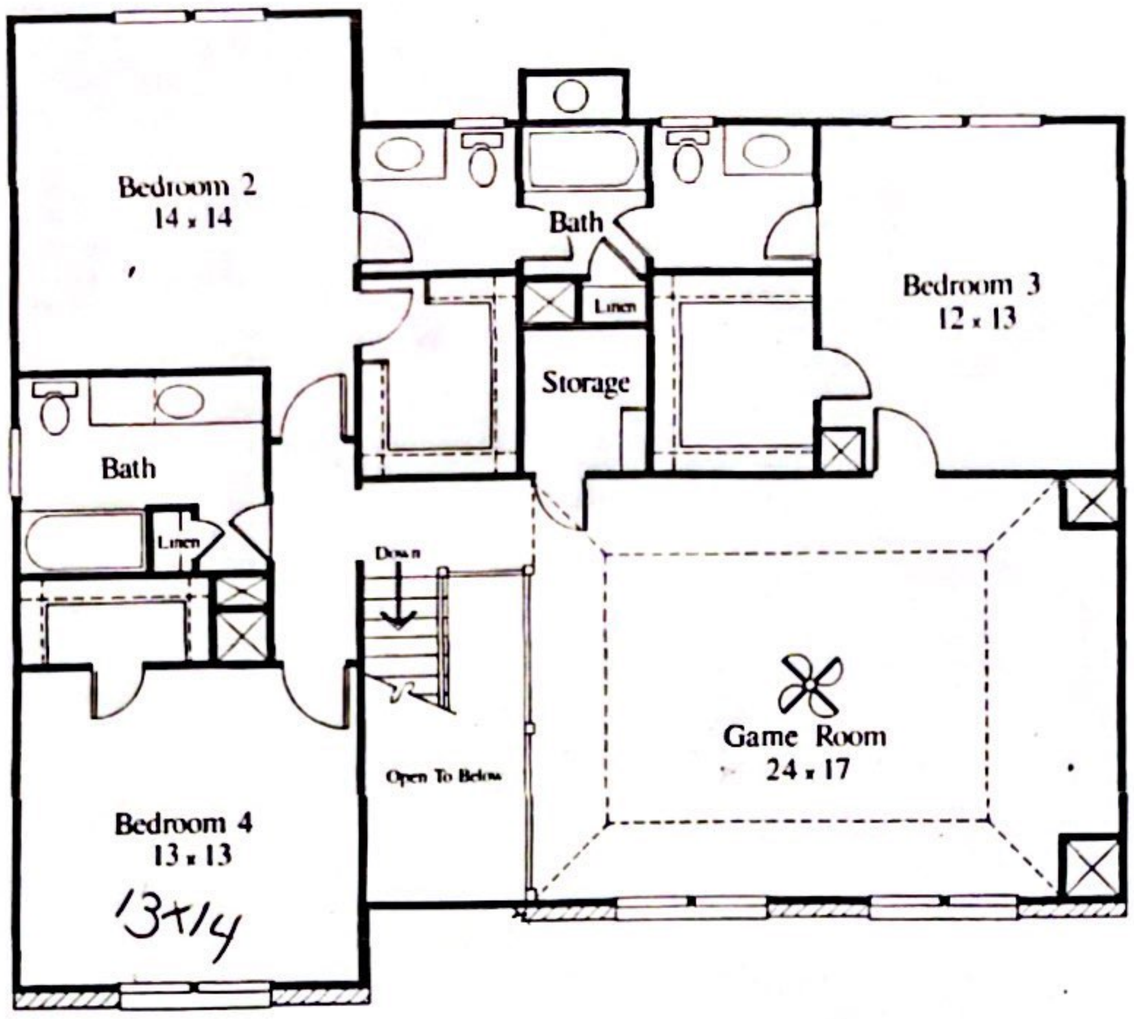

Second Floor

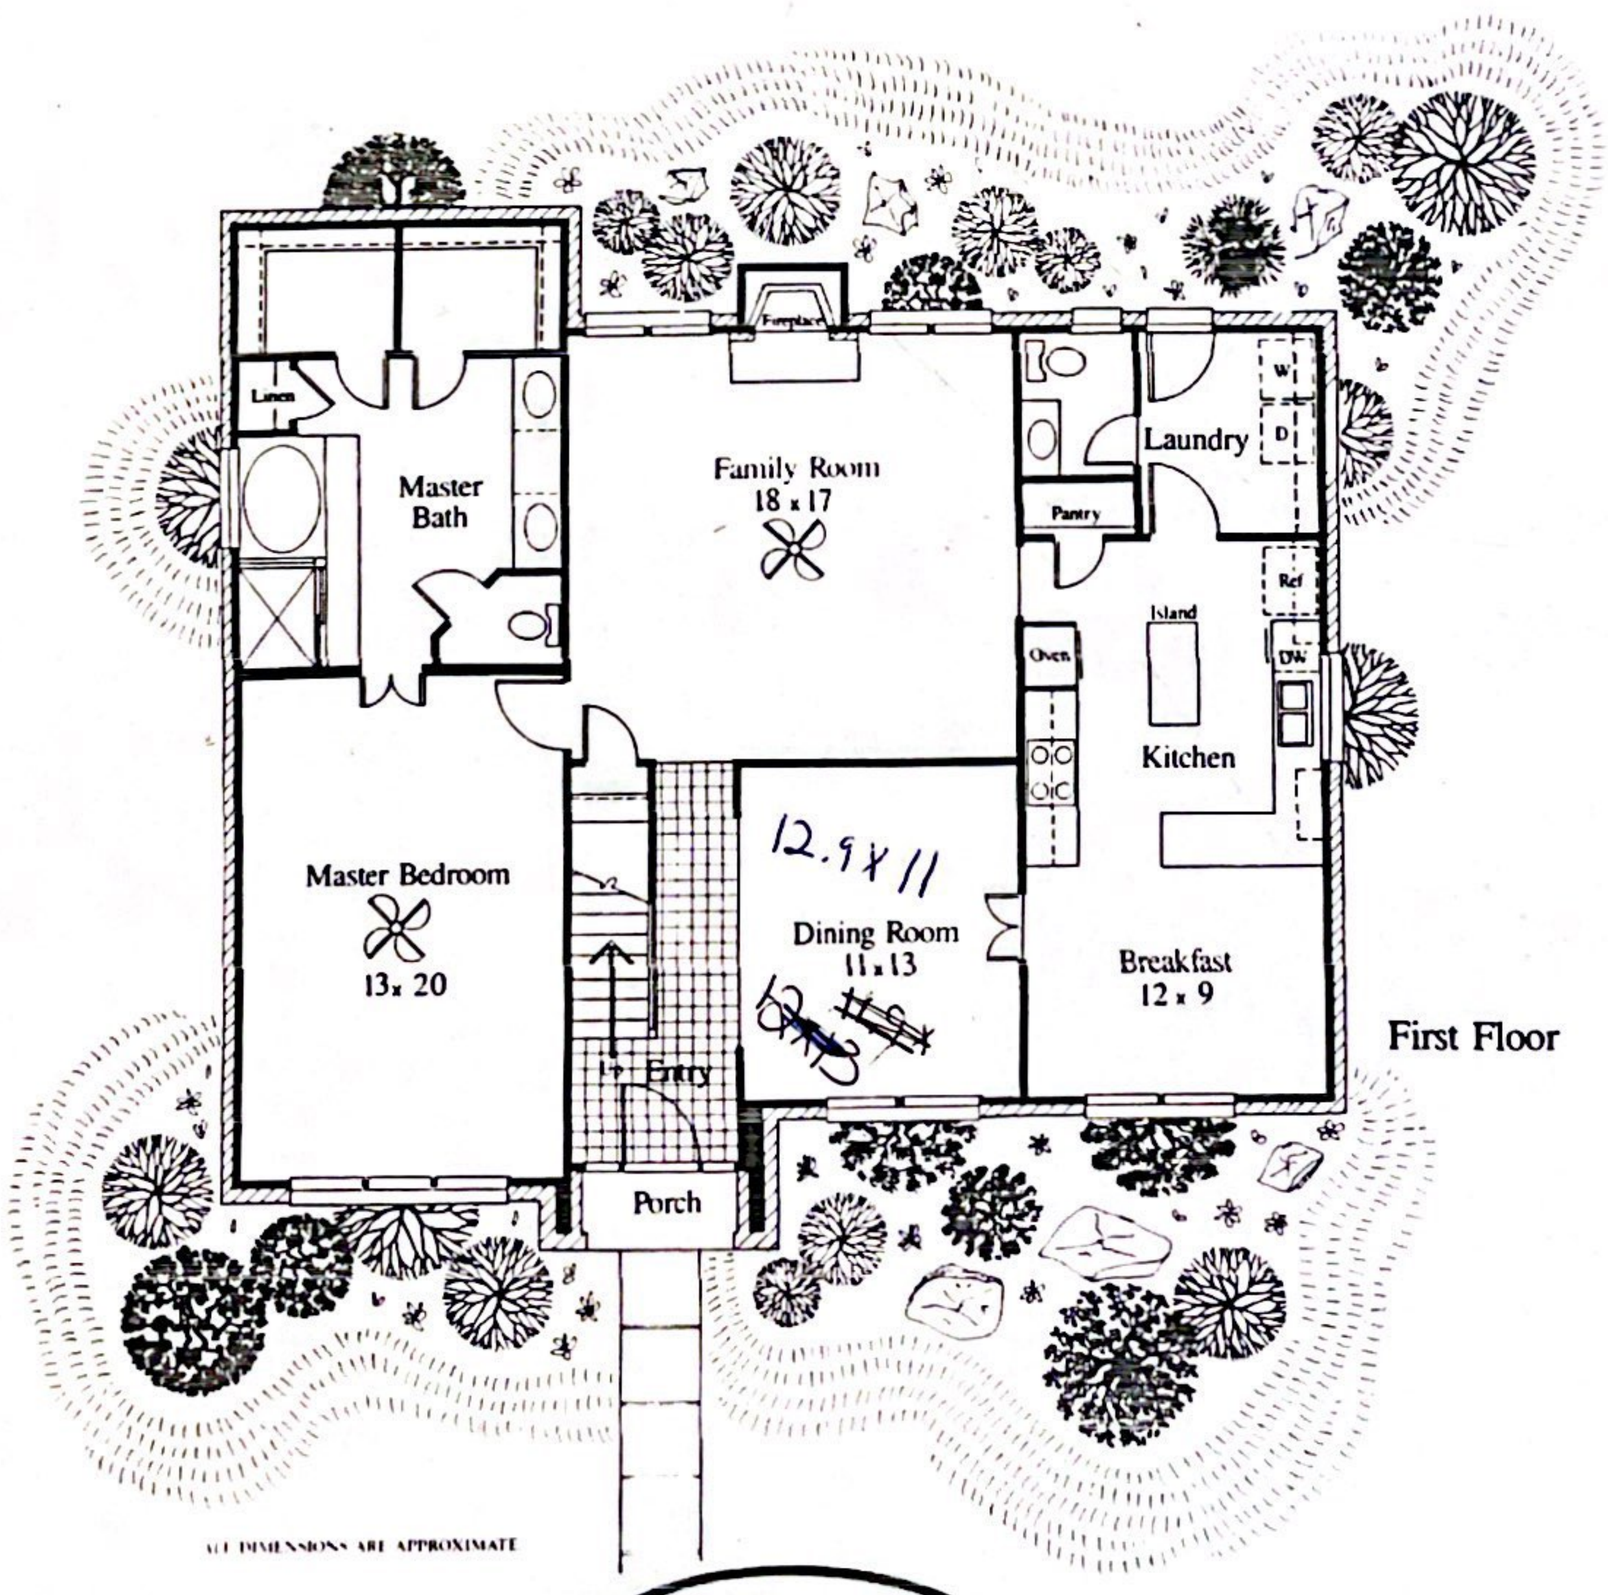

First Floor

PULTE
Master Builder

Scanned with CamScanner