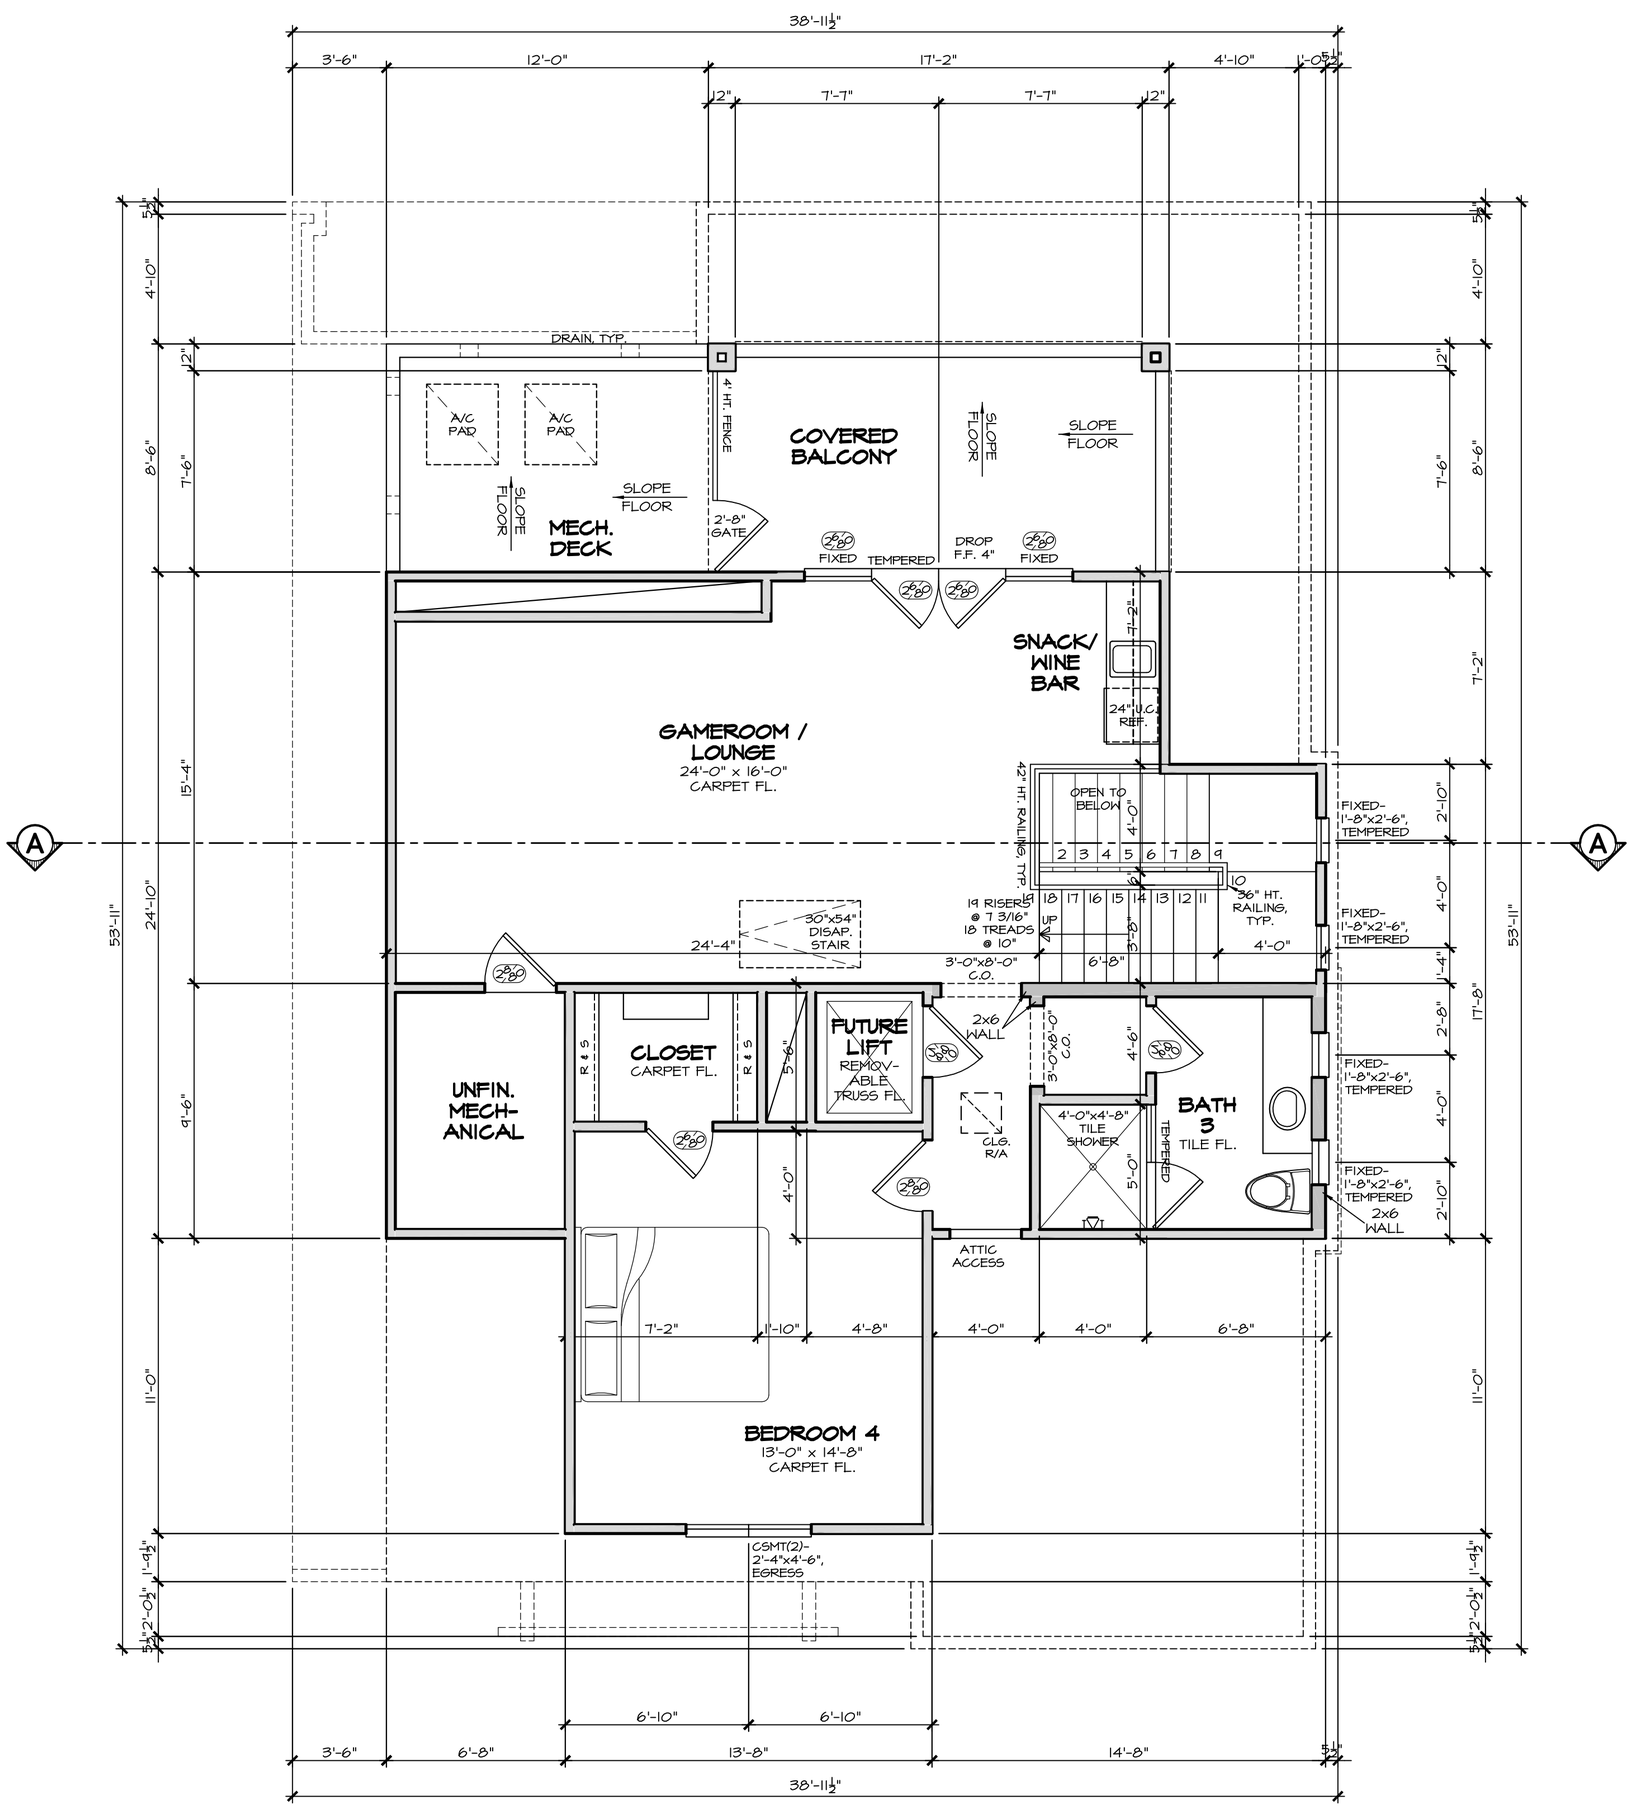

THIRD FLOOR PLAN

SCALE: 1/4" = 1'-0"
10' CEILINGS, U.N.O.
SUGGESTED FLOOR SYSTEM: 14" OPEN WEB TRUSSES
SEE CONSTRUCTION NOTES, SHEET 1

PERMIT / BID SET

SHEET 4 OF 12

FILE NAME: RCPlace1 Residence.dwg
PLOT DATE: 3/1/18
DRAWN BY: Libby Thomas

©copyright 2018

RUMMEL CREEK PLACE - LOT 1

599 WYCLIFFE DRIVE
HOUSTON, TEXAS 77079 HARRIS COUNTY
LOT 1 - RUMMEL CREEK PLACE

PLOT DATE	
1/19/18	PLAN CONCEPTS
2/5/18	EXTERIOR DEVELOPMENT
3/1/18	PERMIT/BID SET
-	CONSTRUCTION SET

LIBBY CARAN THOMAS DESIGN
lcthomasdesign.com
info@lcthomasdesign.com
832-766-7004