GENERAL NOTES:

1. PROVIDE AN 18" DIAMETER CONCRETE CULVERT, 16 FEET LONG AT ENTRANCE OF DRIVEWAY. ALSO PROVIDE A CONCRETE HEAD WALL TO MATCH EXISTING STANDARD HEAD WALL DETAIL.

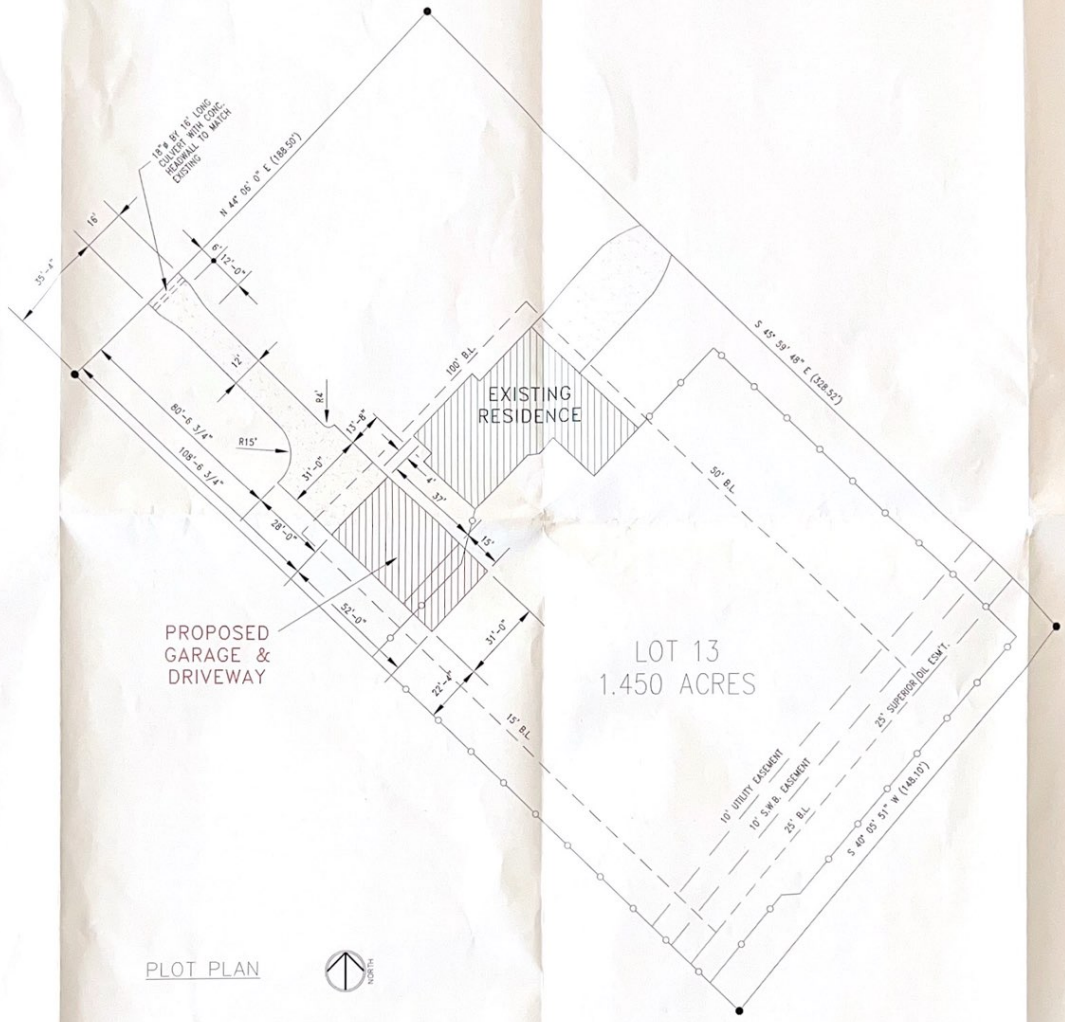

PLOT PLAN

REV. 1 9/22/04

PROPOSED GARAGE OF MR. & MRS. GLEN SHARP 15027 TIMBERSHIRE COURT, LOT 13, BLK 1 TIMBERGREEN SUBDIVISION, SECTION 5		
DWG. TITLE: PLOT PLAN		
DWG. No.: GS-C1		
DR. BY: JRPEREZ	DATE: 9/7/04	SIZE
CHKD. BY:	APPD. BY:	
SCALE: 1"=20'	SHT.: OF:	