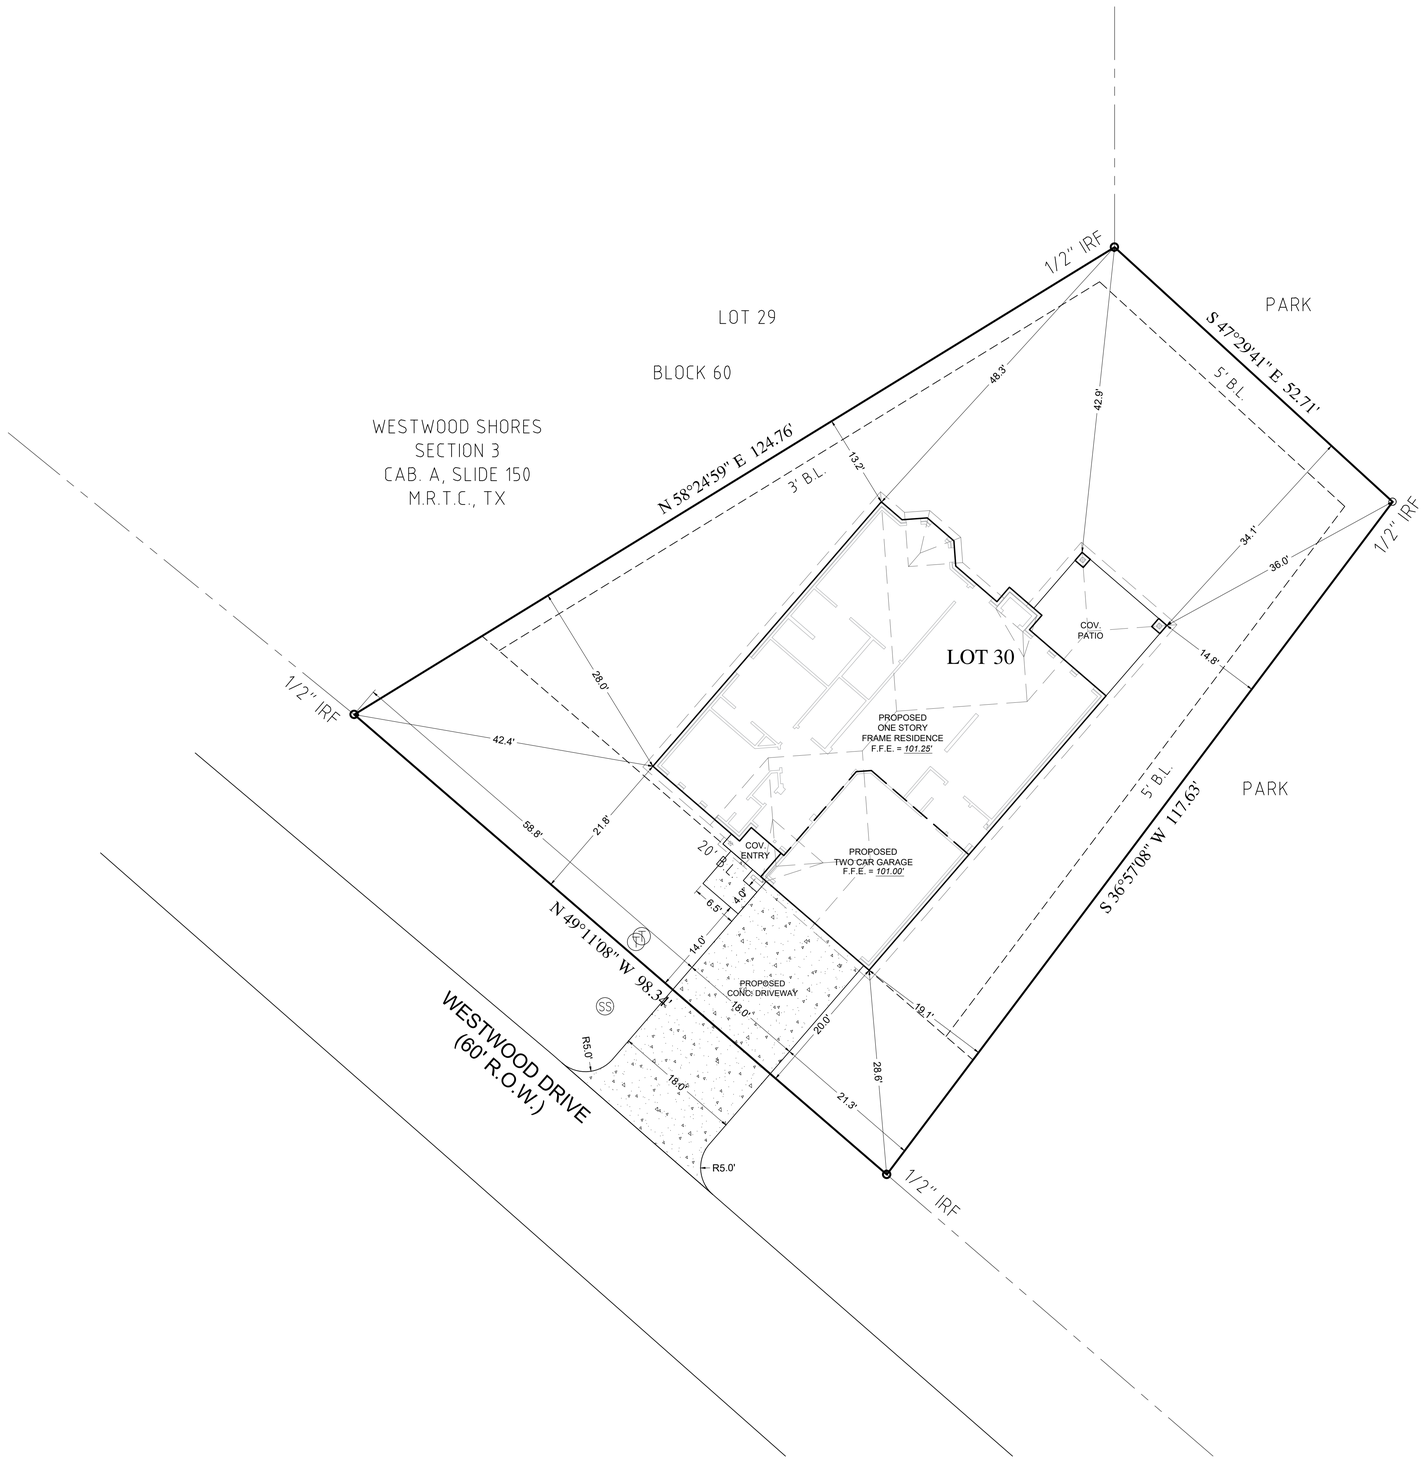

SITE PLAN
SCALE: 1" = 10'

JHMM, LLC
Architectural & Engineering
Design
Tel: 713-401-8831
Tel: 713-469-1690
email: m_mendez09@hotmail.com

NEW RESIDENCE

© This is an original design by MARVIN MENDEZ and is solely owned by and for the exclusive use of and by MARVIN MENDEZ. All rights are reserved. Any infringement of this copyright is prohibited by law.

SITE PLAN

REVISION(S):

Drawing Date: 12/25/2023
Designed by: Marvin M.
Checked by: Marvin M.
Scale: As Noted

SHEET A.200

instagram @mmendez09

E:\AG - PROJECTS\2023 - 008 - (LOT 30) 0 WESTWOOD DRIVE -