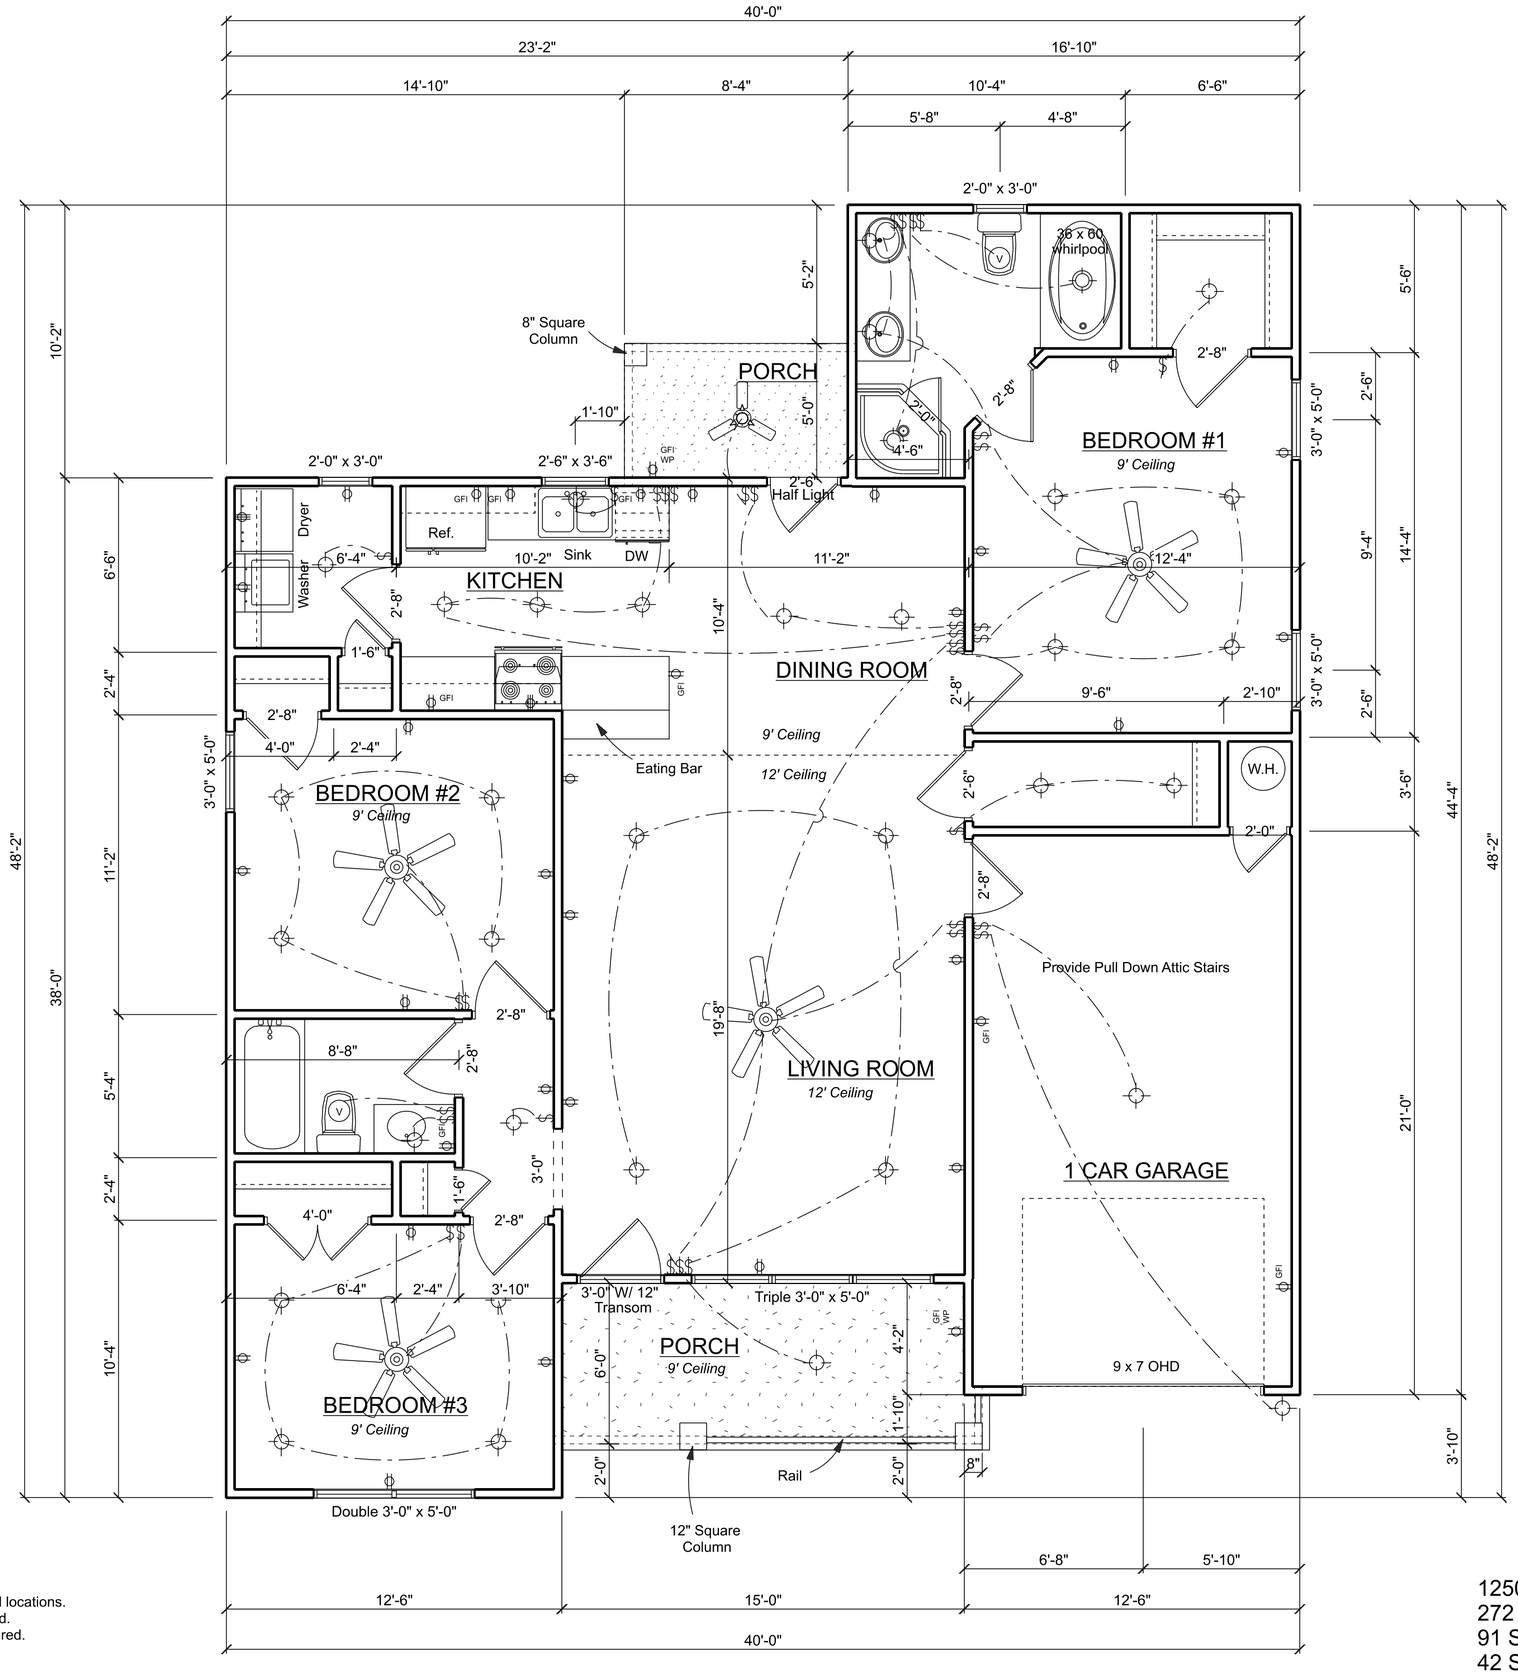

Notes:
1. Builders choice on plumbing wall locations.
2. A/C may be relocated as required.
3. Provide safety glass where required.

1250 Sq Ft H/C
272 Sq Ft Garage
91 Sq Ft Front Porch
42 Sq Ft Rear Porch

Floor Plan

REVISIONS	BY

House Plan #24314
Modified for Blum
#1250

W.L. Martin Home Designs
for Contact Information
www.wlmartinhomes.com

Date
Scale 1/4" = 1'-0"
Drawn
Job
Sheet 3
Of 6 Sheets