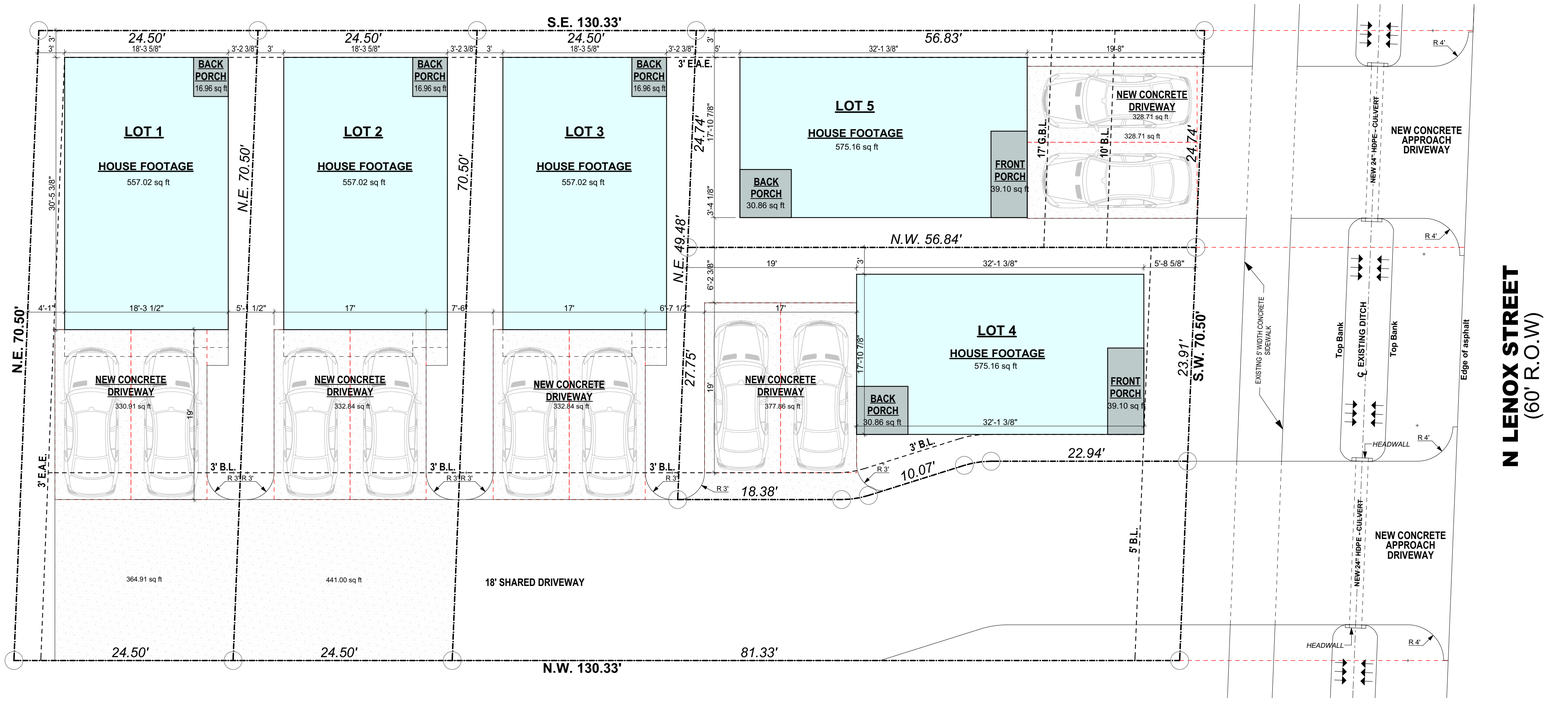

SITE PLAN

SCALE 1/8"= 1'-0"

AREA CALCULATIONS LOT 1 TO 3

1ST FLOOR LIVING AREA	540.06 SQ.FT.
2ND FLOOR LIVING AREA	539.58 SQ.FT.
LIVING AREA	**1,079.64 SQ.FT.**
FRONT PORCH	00.00 SQ.FT.
BACK PORCH	16.96 SQ.FT.
TOTAL CONSTRUCTION AREA	**1,096.06 SQ.FT.**
TOTAL LOT 1,2,3 AREA	

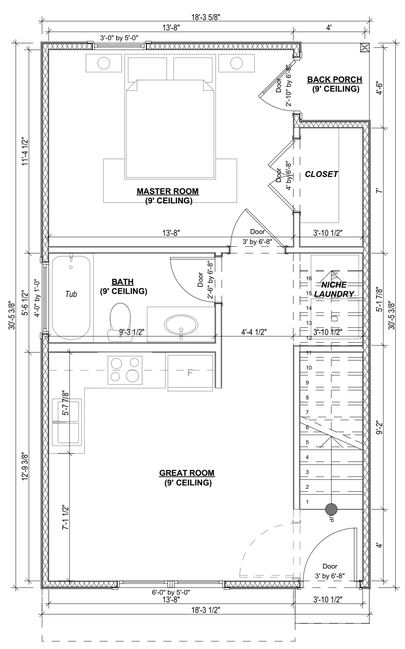

UNIT A (LOT 1 TO 3) 1ST FL.

SCALE 1/4"= 1'-0"

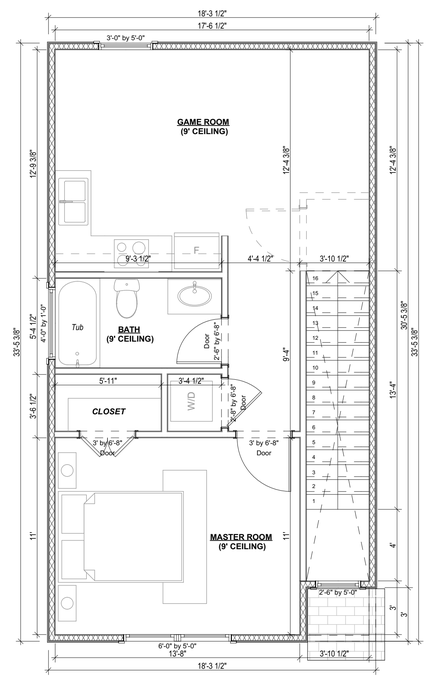

UNIT B (LOT 1 TO 3) 2ND FL.

SCALE 1/4"= 1'-0"

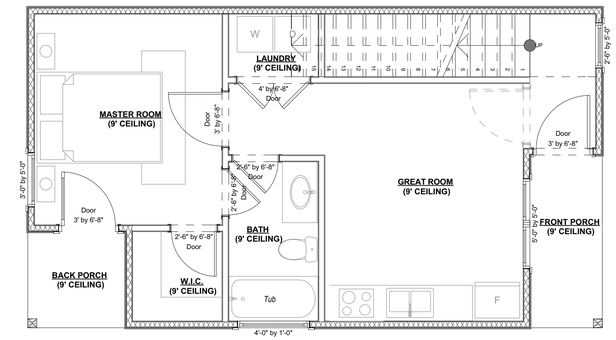

UNIT A (LOT 4 & 5) 1ST FL.

SCALE 1/4"= 1'-0"

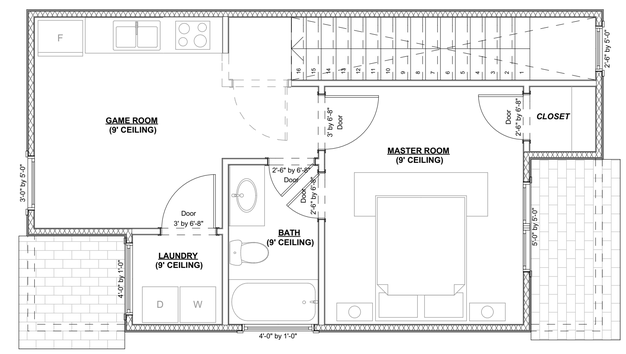

UNIT B (LOT 4 & 5) 2ND FL.

SCALE 1/4"= 1'-0"

AREA CALCULATIONS LOT 4 & 5

1ST FLOOR LIVING AREA	505.21 SQ.FT.
2ND FLOOR LIVING AREA	506.59 SQ.FT.
LIVING AREA	**1,011.80 SQ.FT.**
FRONT PORCH	39.10 SQ.FT.
BACK PORCH	30.86 SQ.FT.
TOTAL CONSTRUCTION AREA	**1,081.76 SQ.FT.**
TOTAL LOT 4 & 5 AREA	

PROYECTAR 3D
DESIGN & DRAFTING SOLUTIONS
proyectar3dservices@gmail.com
www.proyectar3ddesign.com

This drawing and the information and design application herein contained is property of PROYECTAR 3D. The information contained herein may not be used or reproduced in any manner without written permission of PROYECTAR 3D.

No.	REVISIONS	DATE
0	OWNER'S REVIEW	03.08.2023
1	OWNER'S REVIEW	04.15.2023
2	OWNER'S REVIEW	06.14.2023
3	OWNER'S REVIEW	02.21.2024

0 LENOX STREET NEW HOMES

0 LENOX ST. HOUSTON, TX. 77011
LOTS 5 BLK 1 EAST END VILLAS REPLAT 1
HARRIS COUNTY TEXAS

OWNER:
CRV HOMES

CONTENTS:
SKETCH REV-3

PROJECT NO.:	23-009
PROJECT MANAGER:	O. BARRERA
DRAW BY:	O. BARRERA
SCALE :	INDICATED
DATE:	03-08-2023

SHEET No.:
A-100

SHEET: 1 OF: XX