3401 San Lucas Diagram 2

Framing Changes:
Move Kitchen exterior door to rear of Breakfast Room
swap Brk room windows, extend breezeway

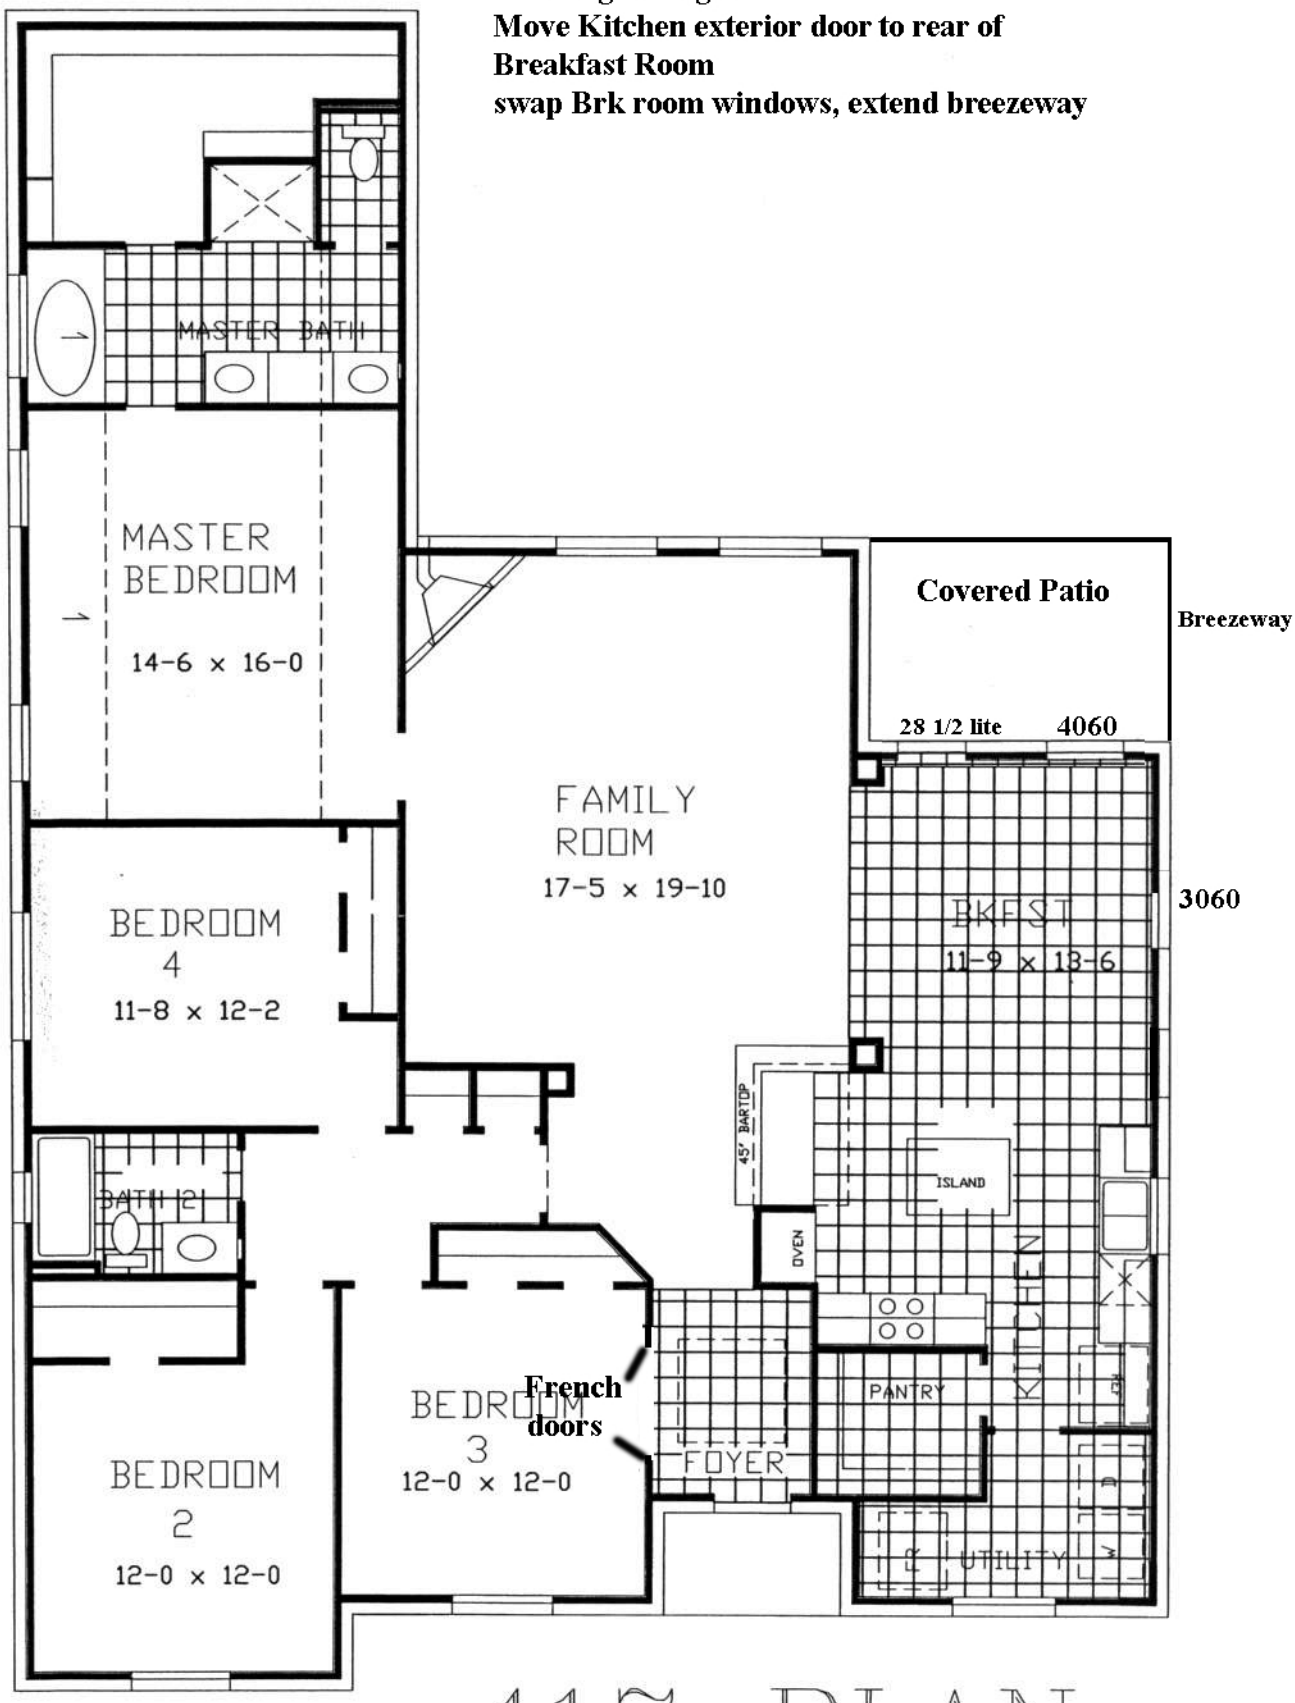

417 PLAN

2170 SQ. FT.