Farmhouse
24' x 16' Addition
& 10' x 12' Kennel

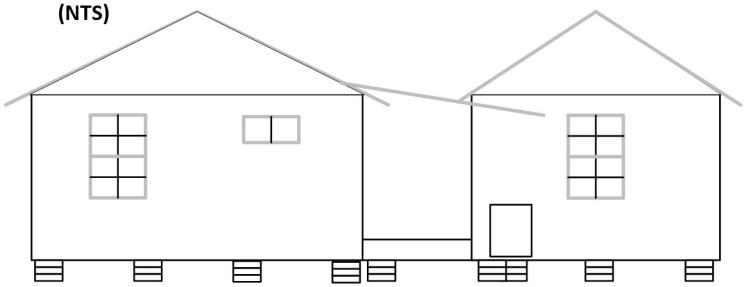

Pantry 47 SF	
Utility 30 SF	
Bathroom 91 SF	
Kitchen 142 SF	
Living 242 SF	
Study 153 SF	
Parlor 115 SF	
Existing 820 SF	
Master BR 238 SF	
Master Bath 73 SF	
Master Closet 73 SF	
Hall 24 SF	
Storage 47 SF	
New 1275 SF	

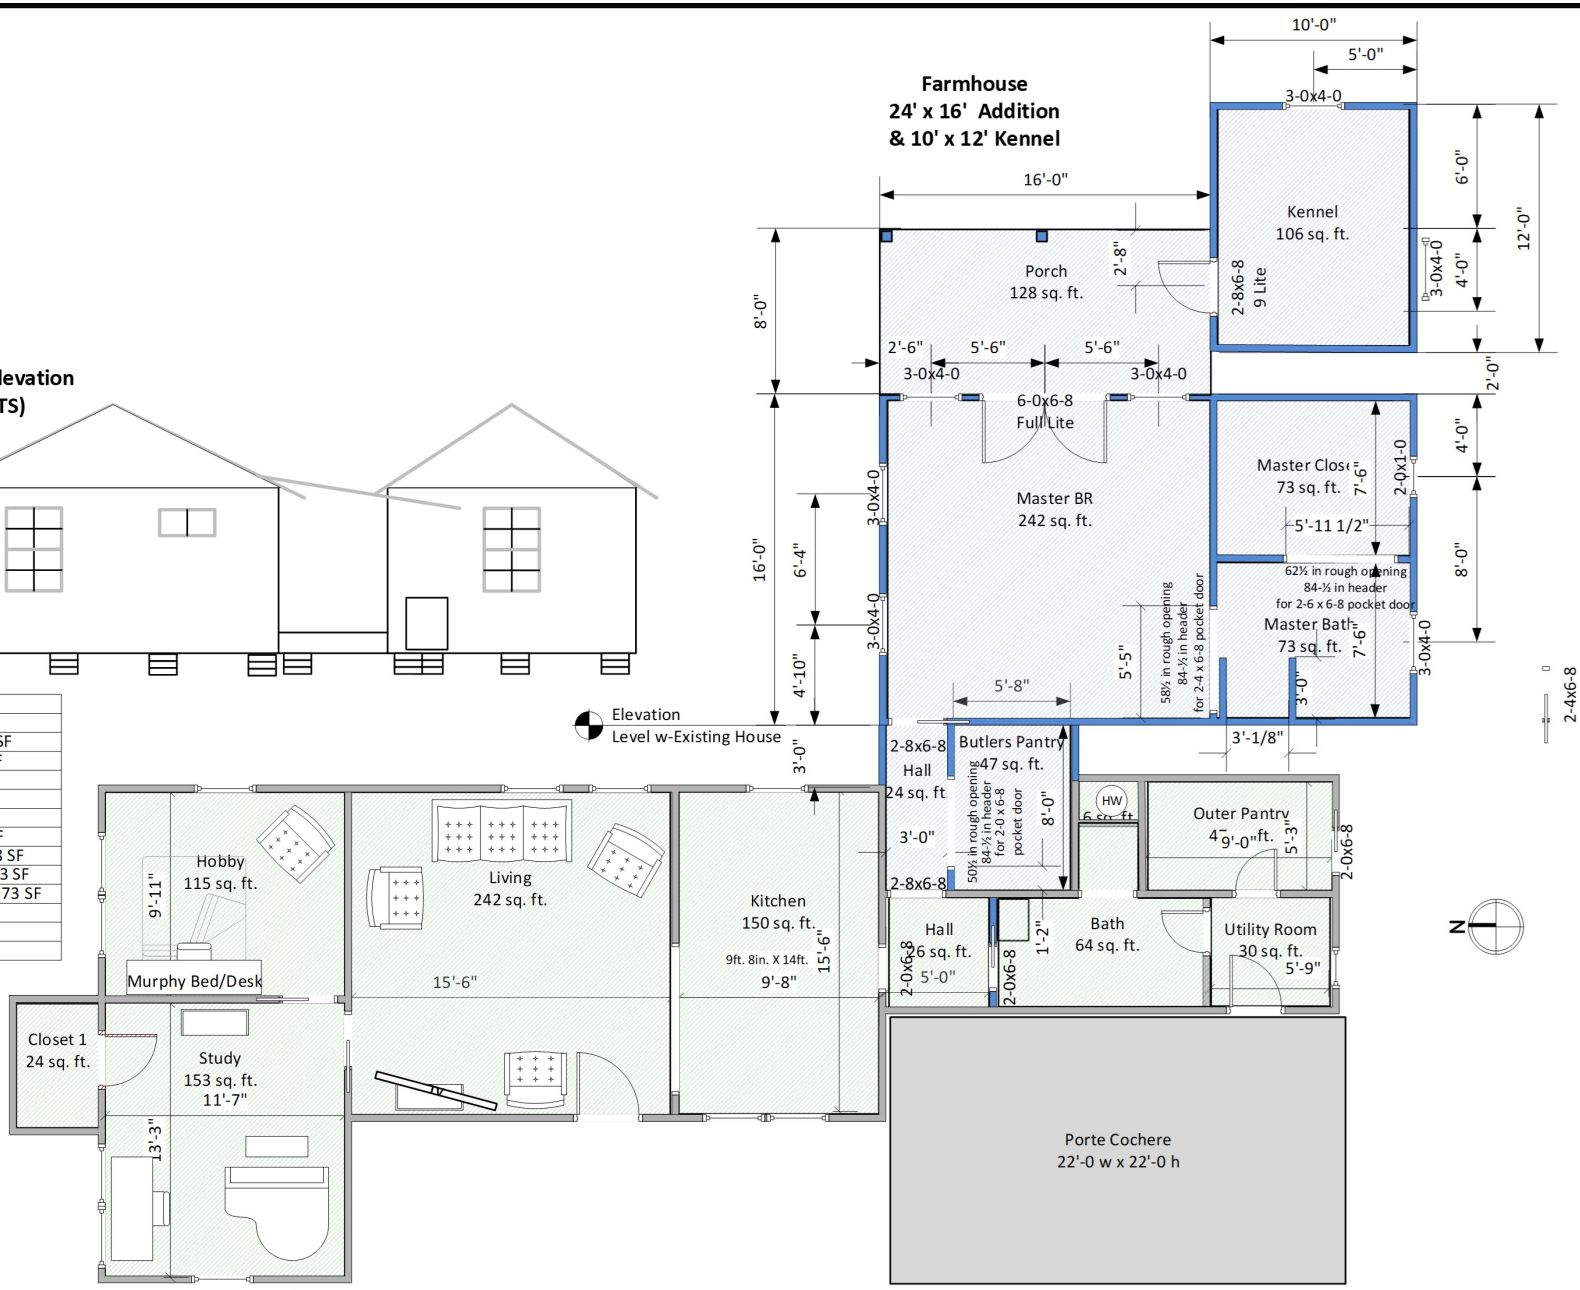

	1140 Jones Road Farmhouse Addition		
	SIZ		RE
	FSCM NO	DWG NO	
2016	SCALE 1/8" = 1'-0"	SHEET 1 OF 7	