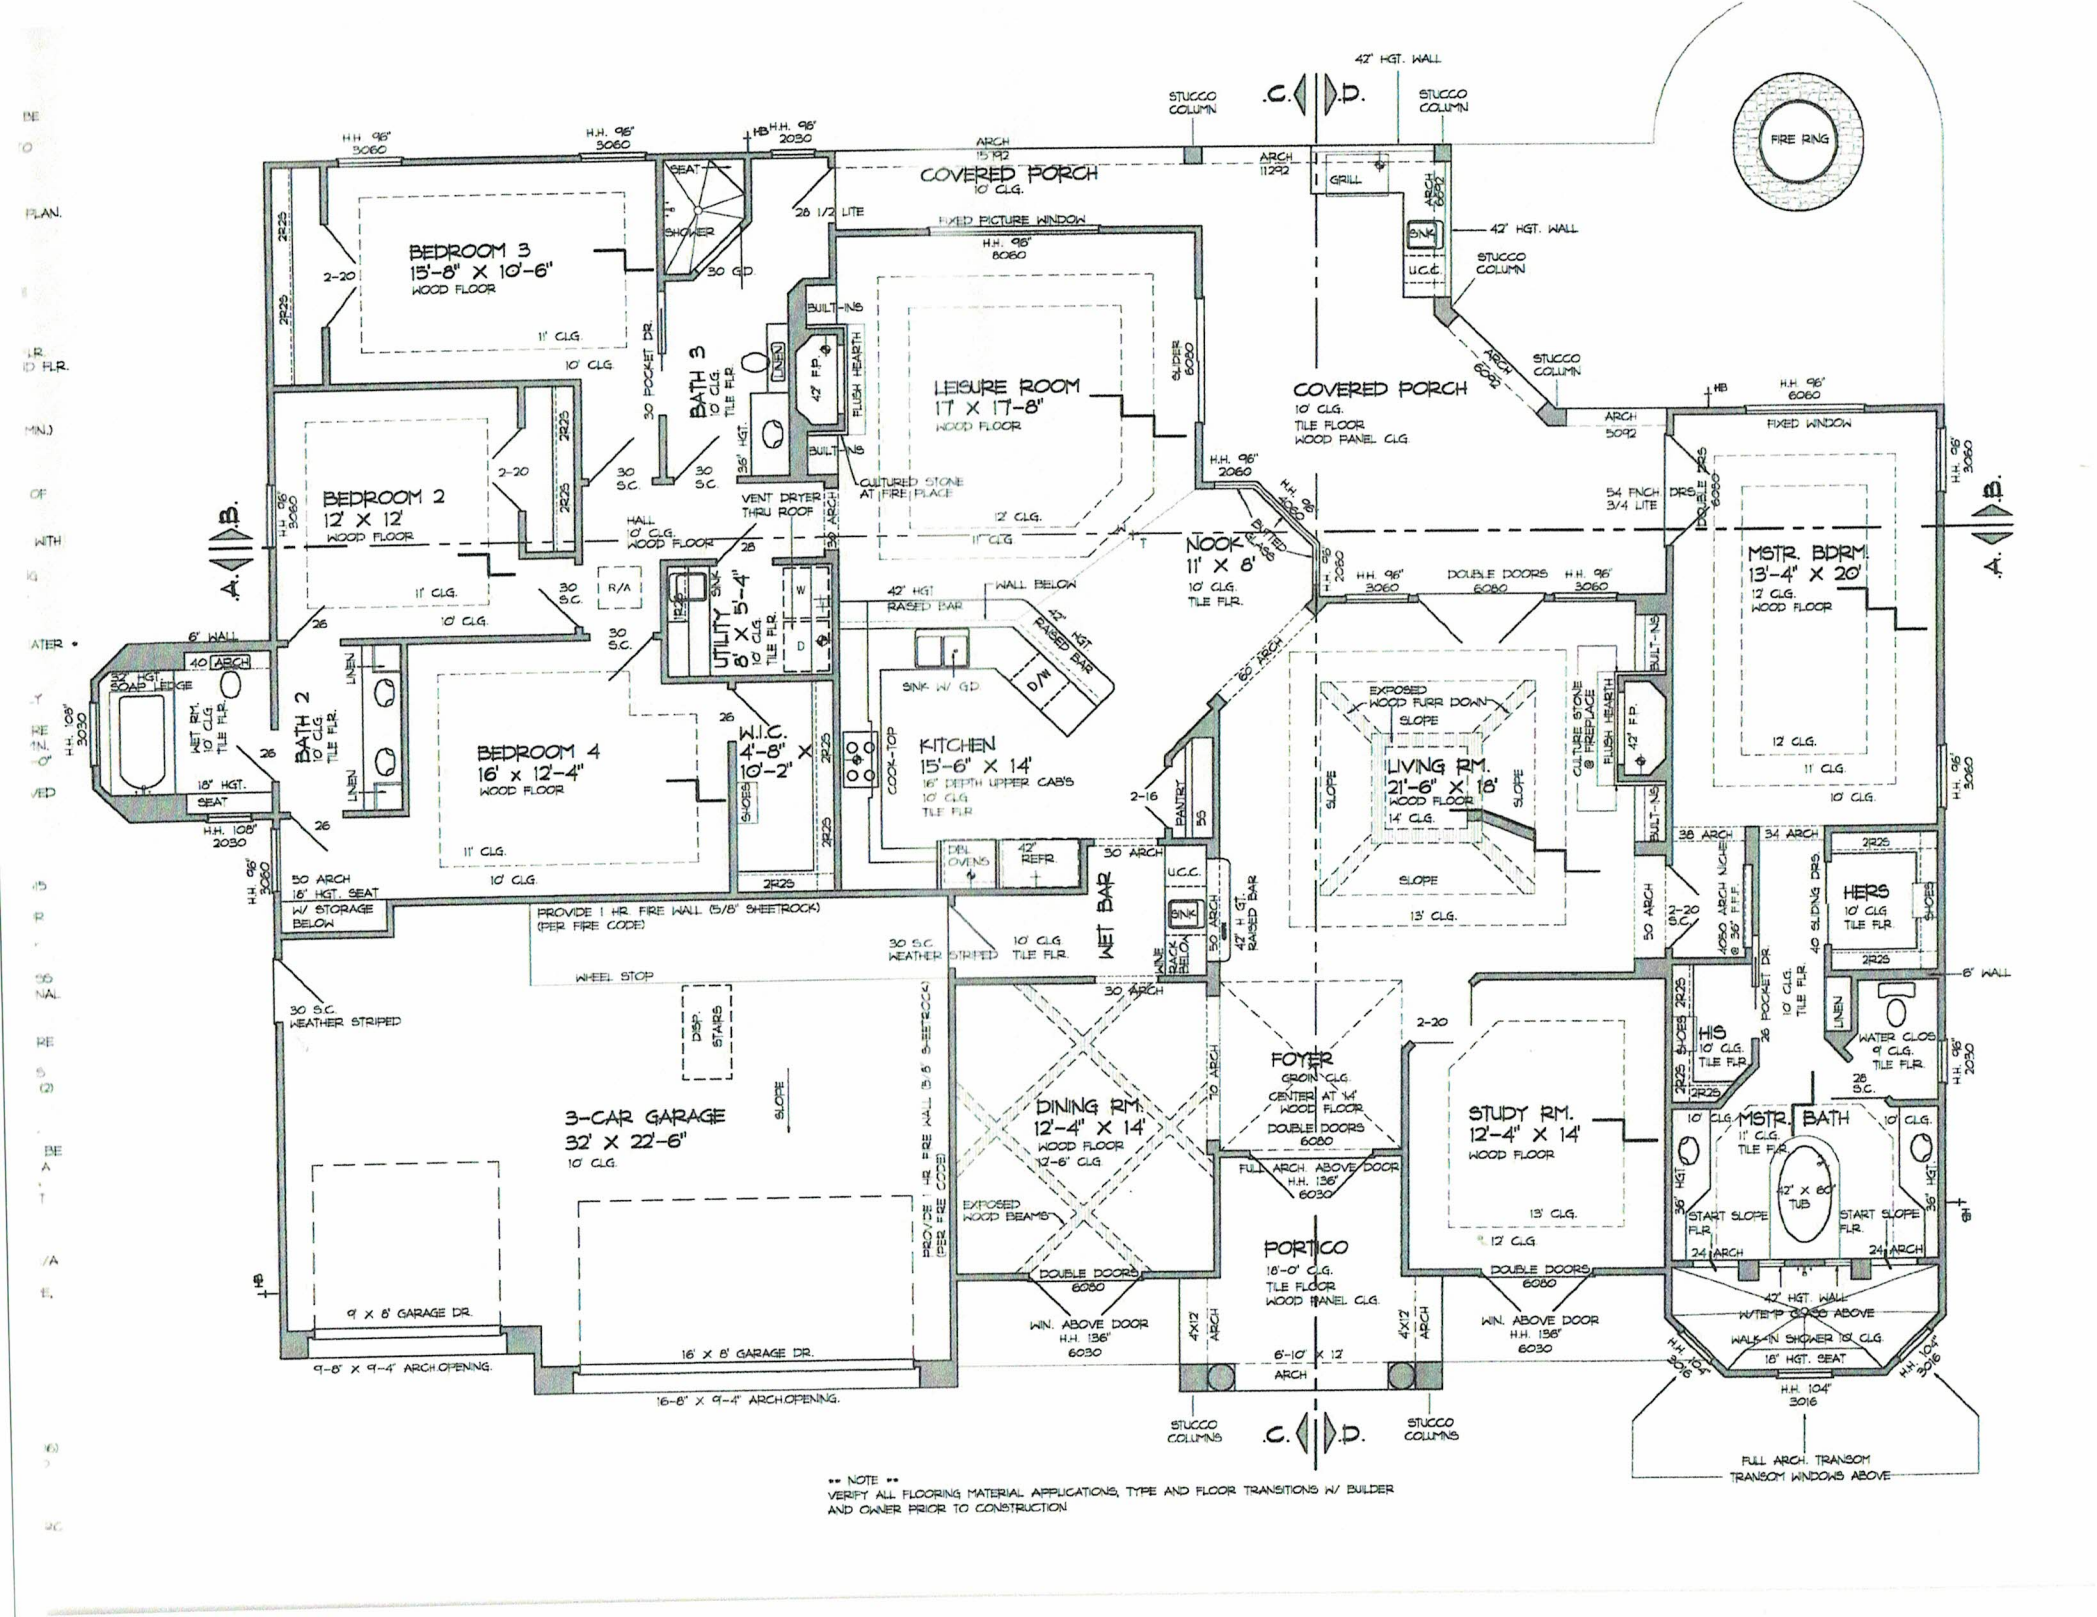
BEDROOM 3
13'-8" X 10'-6"
WOOD FLOOR
BEDROOM 2
12' X 12'
WOOD FLOOR
BEDROOM 4
16' x 12'-4"
WOOD FLOOR
BATH 2
BATH 3
LEISURE ROOM
17' X 17'-8"
WOOD FLOOR
COVERED PORCH
10' CLG.
TILE FLOOR
WOOD PANEL CLG.
NOOK
11' X 8'
10' CLG.
TILE FLR.
KITCHEN
15'-6" X 14'
16" DEPTH UPPER CAB'S
10' CLG.
TILE FLR.
UTILITY 5'-4" X 8'
W.I.C. 4'-8" X 10'-2"
LIVING RM.
21'-6" X 18'
WOOD FLOOR
14' CLG.
MSTR. BDRM.
13'-4" X 20'
12' CLG.
WOOD FLOOR
MSTR. BATH
HERS
10' CLG.
TILE FLR.
HIS
10' CLG.
TILE FLR.
WATER CLOS.
9' CLG.
TILE FLR.
DINING RM.
12'-4" X 14'
WOOD FLOOR
12'-6" CLG.
FOYER
GROIN CLG.
CENTER AT 14'
WOOD FLOOR
STUDY RM.
12'-4" X 14'
WOOD FLOOR
13' CLG.
PORTICO
16'-0" CLG.
TILE FLOOR
WOOD PANEL CLG.
3-CAR GARAGE
32' X 22'-6"
10' CLG.
WET BAR
FIRE RING
GRILL
SINK
U.C.C.
STUCCO COLUMN
C.L.D.
A.
B.
42" HGT. WALL
FIXED PICTURE WINDOW
FIXED WINDOW
SLIDER 6080
DOUBLE DOORS 6080
DOUBLE DOORS H.H. 96" 3060
54 INCH 3/4 LITE DR.
42" F.P.
FLUSH HEARTH
CULTURED STONE AT FIRE PLACE
CULTURE STONE @ FIREPLACE
BUILT-INS
BUILT-IN 6
VENT DRYER THRU ROOF
SINK W/ G.D.
42" HGT RAISED BAR
WALL BELOW
EXPOSED WOOD FURR DOWN
SLOPE
EXPOSED WOOD BEAMS
PROVIDE 1 HR. FIRE WALL (5/8" SHEETROCK) (PER FIRE CODE)
WHEEL STOP
DISP. STAIRS
9' X 8' GARAGE DR.
16' X 8' GARAGE DR.
9'-8" X 9'-4" ARCH OPENING.
16'-8" X 9'-4" ARCH OPENING.
6'-10" X 12' ARCH
WIN. ABOVE DOOR H.H. 136" 6030
FULL ARCH. ABOVE DOOR H.H. 136" 6030
WALK-IN SHOWER 10' CLG.
18" HGT. SEAT
42" X 60" TUB
START SLOPE FLR.
24" ARCH
FULL ARCH. TRANSOM
TRANSOM WINDOWS ABOVE
30 S.C. WEATHER STRIPED
6" WALL
** NOTE **
VERIFY ALL FLOORING MATERIAL APPLICATIONS, TYPE AND FLOOR TRANSITIONS W/ BUILDER AND OWNER PRIOR TO CONSTRUCTION