NOTE:
BUILDER SHALL VERIFY ALL LOT DIMENSIONS, EASEMENTS, & BUILDING LINES PRIOR TO COMMENCING CONSTRUCTION.

THIS PLOT PLAN IS COMPLETE AND PROPOSED CONSTRUCTION DOES NOT CROSS ANY PROPERTY LINES, DOES NOT EXTEND ONTO OR ACROSS EASEMENTS WITHOUT PROPER WRITTEN PERMISSION, DOES NOT VIOLATE BUILDING LINE RESTRICTIONS.

TOP OF SLAB = 100.0'
CENTER LINE OF STREET = 99.0'

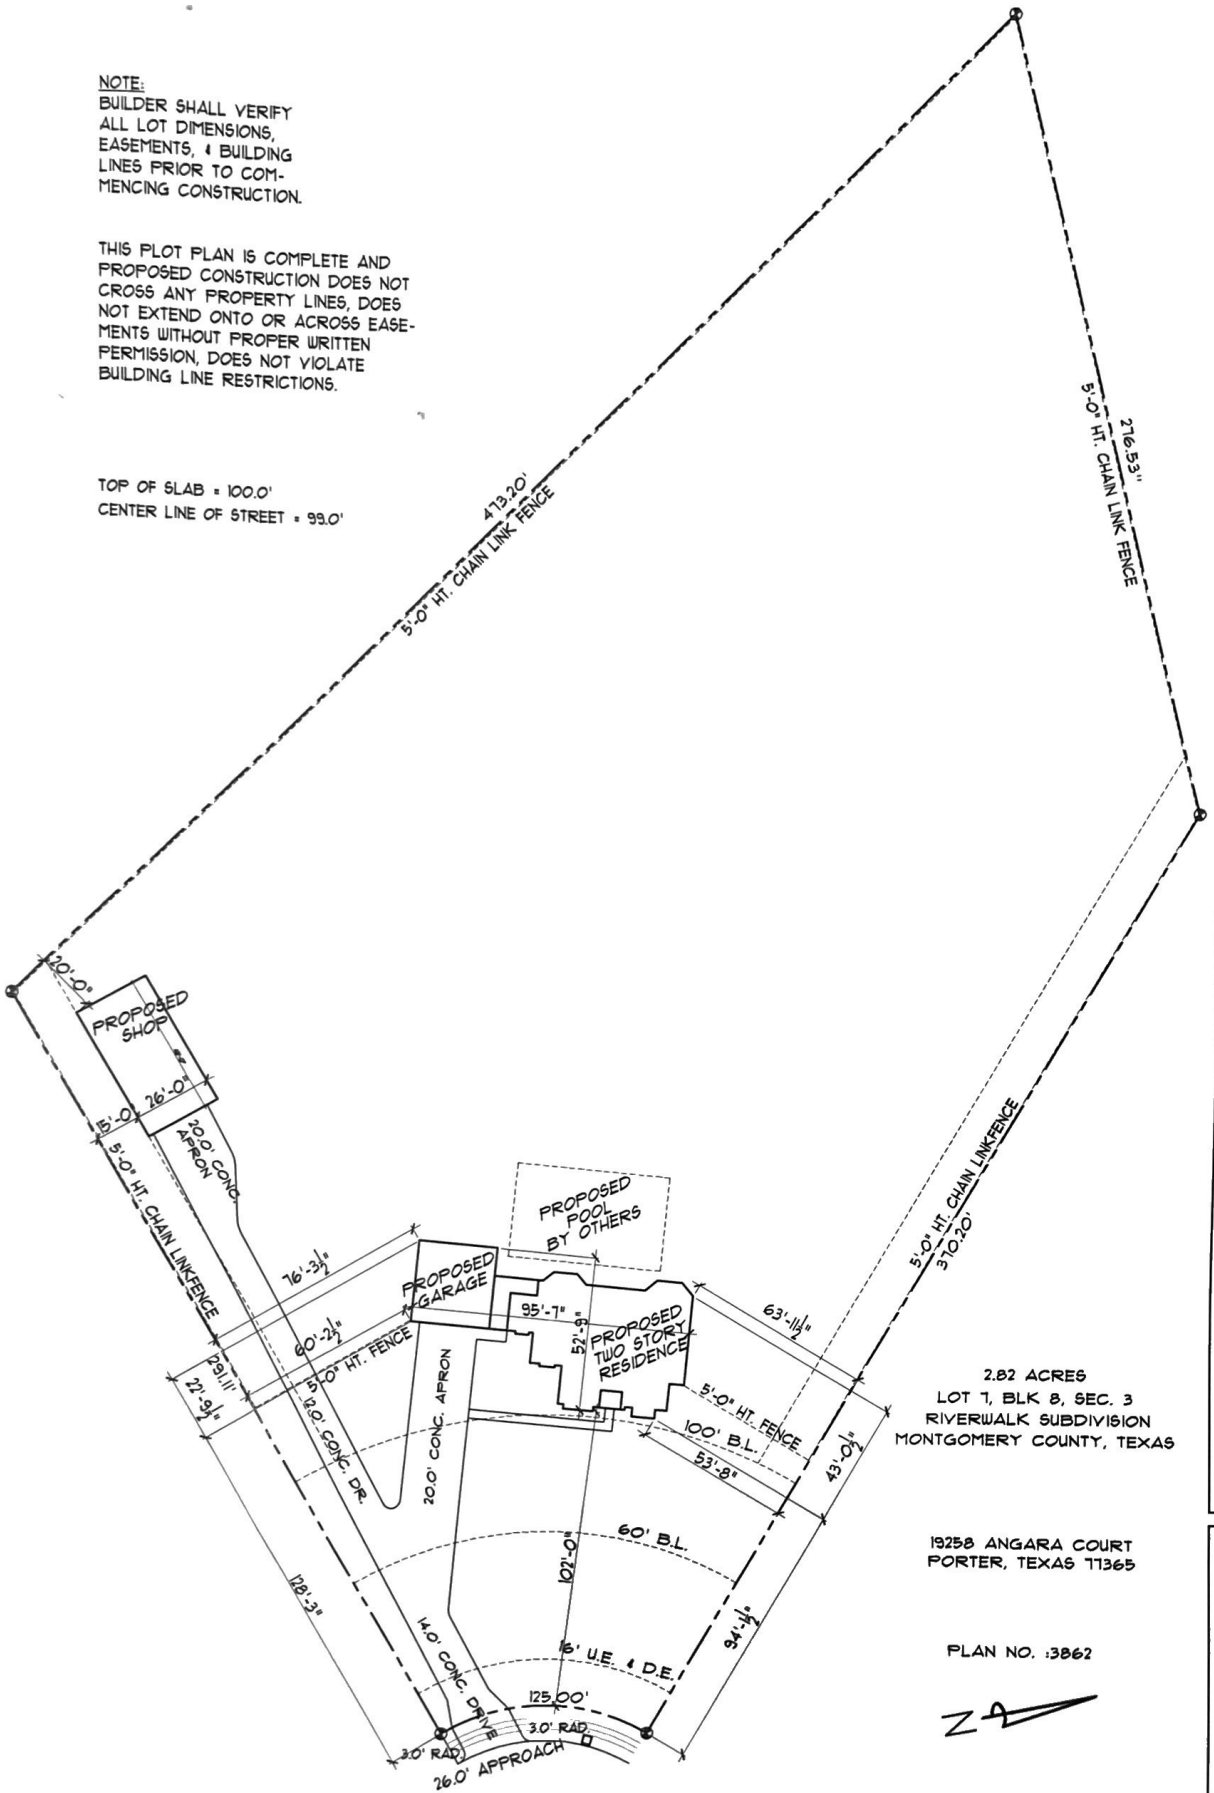

2.82 ACRES
LOT 7, BLK 8, SEC. 3
RIVERWALK SUBDIVISION
MONTGOMERY COUNTY, TEXAS

19258 ANGARA COURT
PORTER, TEXAS 77365

PLAN NO. :3862

1 SITE PLAN
SCALE: 1/64"= 1'-0"

DATE	REVISION	BY
9-20-12	ISSUE	ER

AZTEC
DESIGN & BUILD

11415 SAGEWILLOW LN
HOUSTON, TX 77089
OFF.: 832-922-2555
FAX: 281-464-0290

COPYRIGHT NOTICE:
AZTEC DESIGN & BUILD EXPRESSLY RESERVES ITS COPYRIGHT AND ALL OTHER RIGHTS TO ALL IDEAS, DESIGNS, DRAWINGS, PLANS AND SPECIFICATIONS.

THESE PLANS ARE NOT TO BE REPRODUCED, CHANGED OR COPIED IN ANY FORM OR MATTER WHATSOEVER, NOR ARE THEY TO BE ASSIGNED TO ANY THIRD PARTY, WITHOUT OBTAINING WRITTEN PERMISSION AND CONSENT OF AZTEC DESIGN & BUILD.

CLIENTS RIGHTS ARE LIMITED TO A ONE-TIME USE TO CONSTRUCT A SINGLE HOUSE ON A LOT PER CONTRACT.

A New Residence Built For:
The Mizell Family

SITE PLAN

SHEET:
OF: