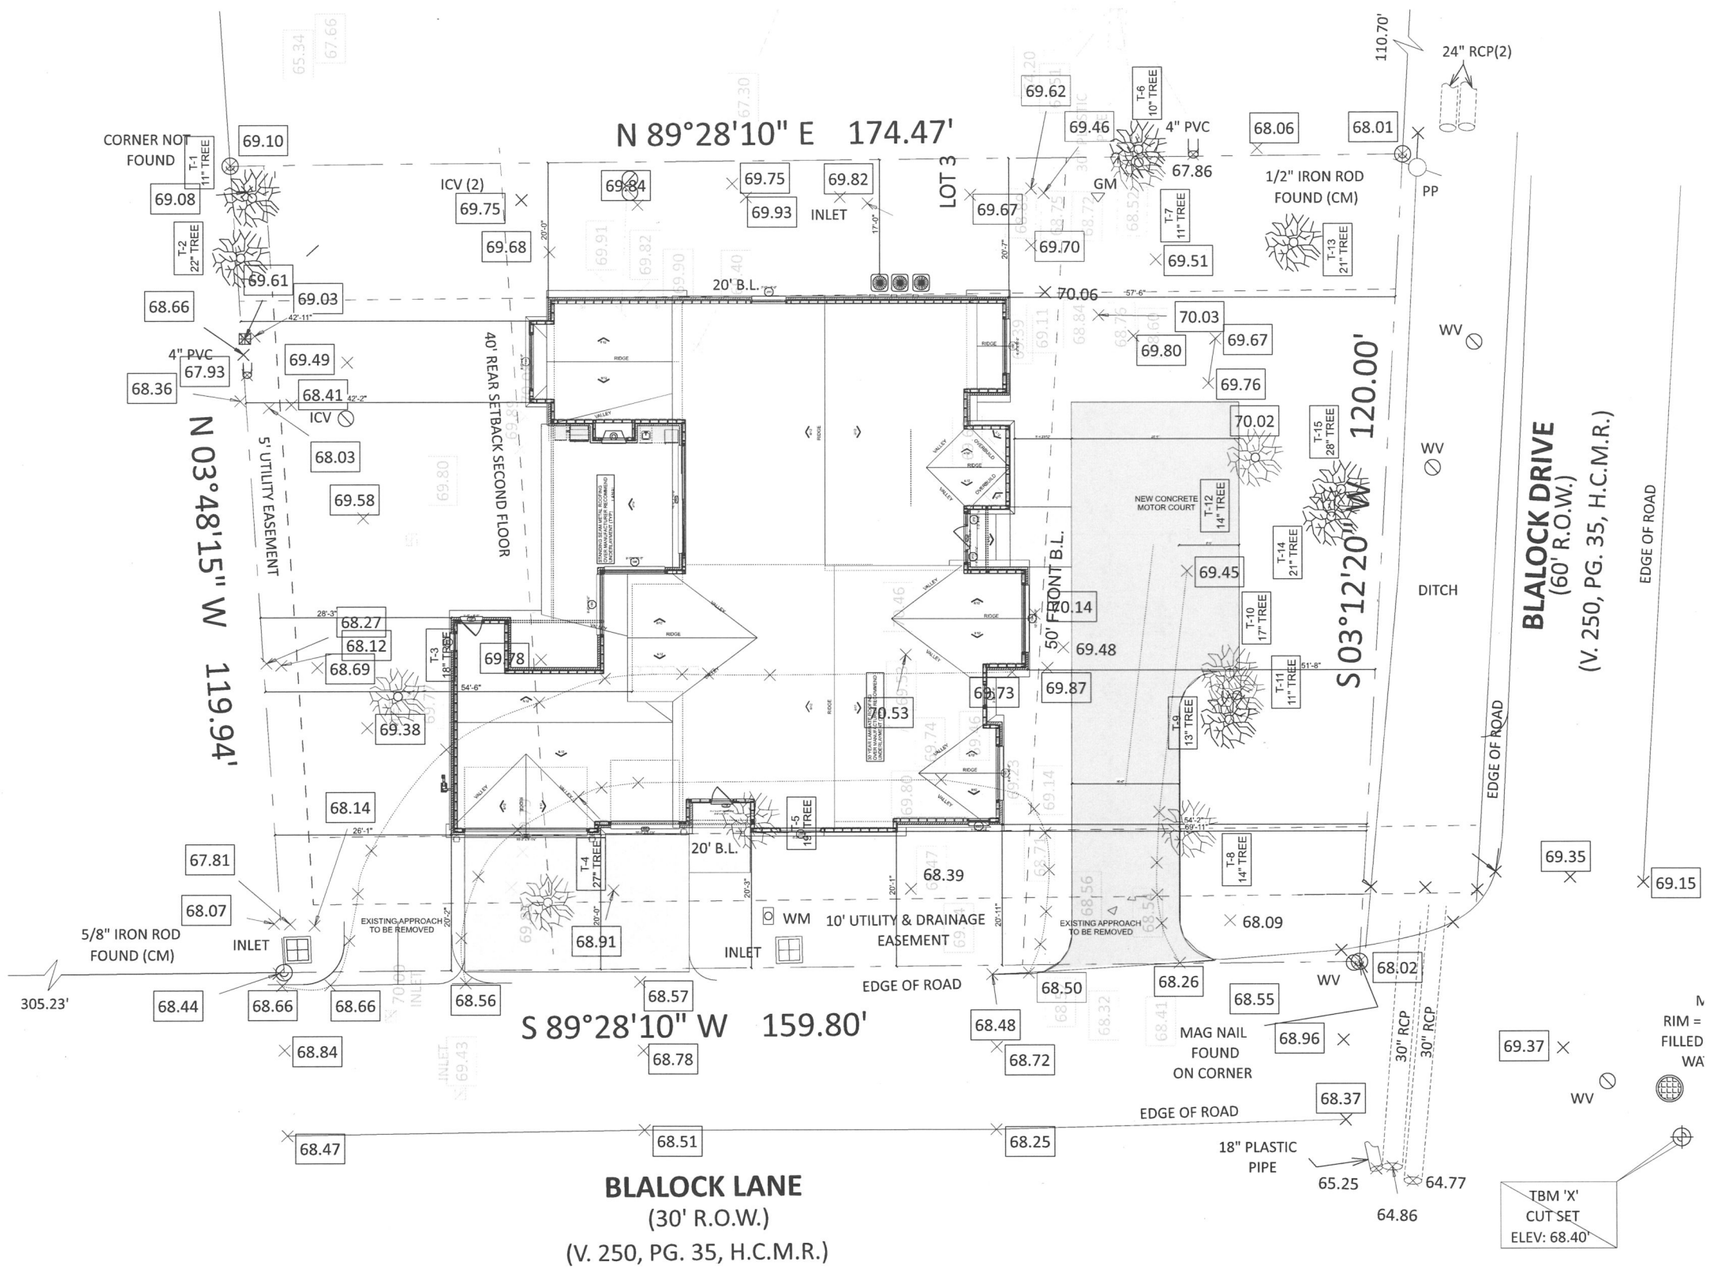

1 SITE PLAN - PROPOSED
SCALE: 1/8" = 1'

CREEKSTONE ARCHITECTURE
6340 N. Eldridge Parkway, Suite N212, Houston, TX 77041
346.245.5270
www.creekstonearchitecture.com

DESCRIPTION	DATE

STATUS: BID SET
DATE: 7/19/2024
DRAWN BY: GG/CH

DO NOT SCALE DRAWINGS. CONTRACTOR TO VERIFY ALL EXISTING CONDITIONS AND DIMENSIONS-NOTIFY DESIGNER OF ANY DESCREPANCIES PRIOR TO BEGINNING CONSTRUCTION.

PROJECT OWNER AND ADDRESS:
SINGLE FAMILY SPEC HOME
11606 BLALOCK LANE
HOUSTON TX 77024

BUILDER:
RE LUXURY HOMES

SEAL:
REGISTERED ARCHITECT LOREN FREED STATE OF TEXAS 2099
LOREN FREED R.A. 01/30/2024

SECTION LETTER A
PAGE NUMBERS 1.1

SHEET ID: SITE PLAN
PROJECT NUMBER: A23-060
SCALE: AS NOTED

© CREEKSTONE ARCHITECTURE 2023
ALL RIGHTS RESERVED. THESE DESIGNS AND DRAWINGS ARE THE SOLE PROPERTY OF CREEKSTONE ARCHITECTURE. THEY MAY NOT BE USED FOR ANY PURPOSE OTHER THAN THE USE AND PURPOSE INTENDED BY THE EXPRESS WRITTEN PERMISSION OF CREEKSTONE ARCHITECTURE. THE COPYRIGHT NOTICE AND USE RESTRICTIONS ARE © COPYRIGHT MANAGEMENT INFORMATION UNDER 17 U.S.C. § 1202 AND 17 U.S.C. § 1203 AND 17 U.S.C. § 506, AND ARE INCLUDED TO DETER, DETECT, AND PROVE COPYRIGHT INFRINGEMENT. REMOVAL OR ALTERATION OF THESE DRAWINGS OR THE COPYRIGHT NOTICE IS A VIOLATION OF THE COPYRIGHT. DAMAGES IN LAWS PURSUANT AND AND RESULT IN PENALTIES UNDER FEDERAL LAW. VIOLATORS WILL BE PROSECUTED. THE DIGITAL MILLENNIUM COPYRIGHT ACT, INCLUDED TO DETER, DETECT, AND PROVE COPYRIGHT INFRINGEMENT. ANYTHING CONTRARY TO THESE DISCLAIMERS WAIVES PRIOR ORDINARY OR PROFESSIONAL USE OF THESE DRAWINGS. ANY LICENSE TO USE THESE DRAWINGS IS LIMITED TO THE PERSON OR ENTITY TO WHOM THE PLANS ARE ISSUED. THE PARTIES ARE INTENDED THIRD PARTY BENEFICIARIES OF THE CONDITION PRECEDENT TO MAINTAIN OPEN COURSE OF DEALING WITH THE ARCHITECT. ANY UNAUTHORIZED USE OR ALL LICENSE OF, REPRODUCTION, MODIFICATION, REPRODUCTION OR DISTRIBUTION OF COPIES OF ITS DOCUMENTS WITHOUT THE ARCHITECT'S COPYRIGHT MANAGEMENT INFORMATION IS UNAUTHORIZED.

SHEET NUMBER: C-2/27
PRINT DATE: 7/19/2024