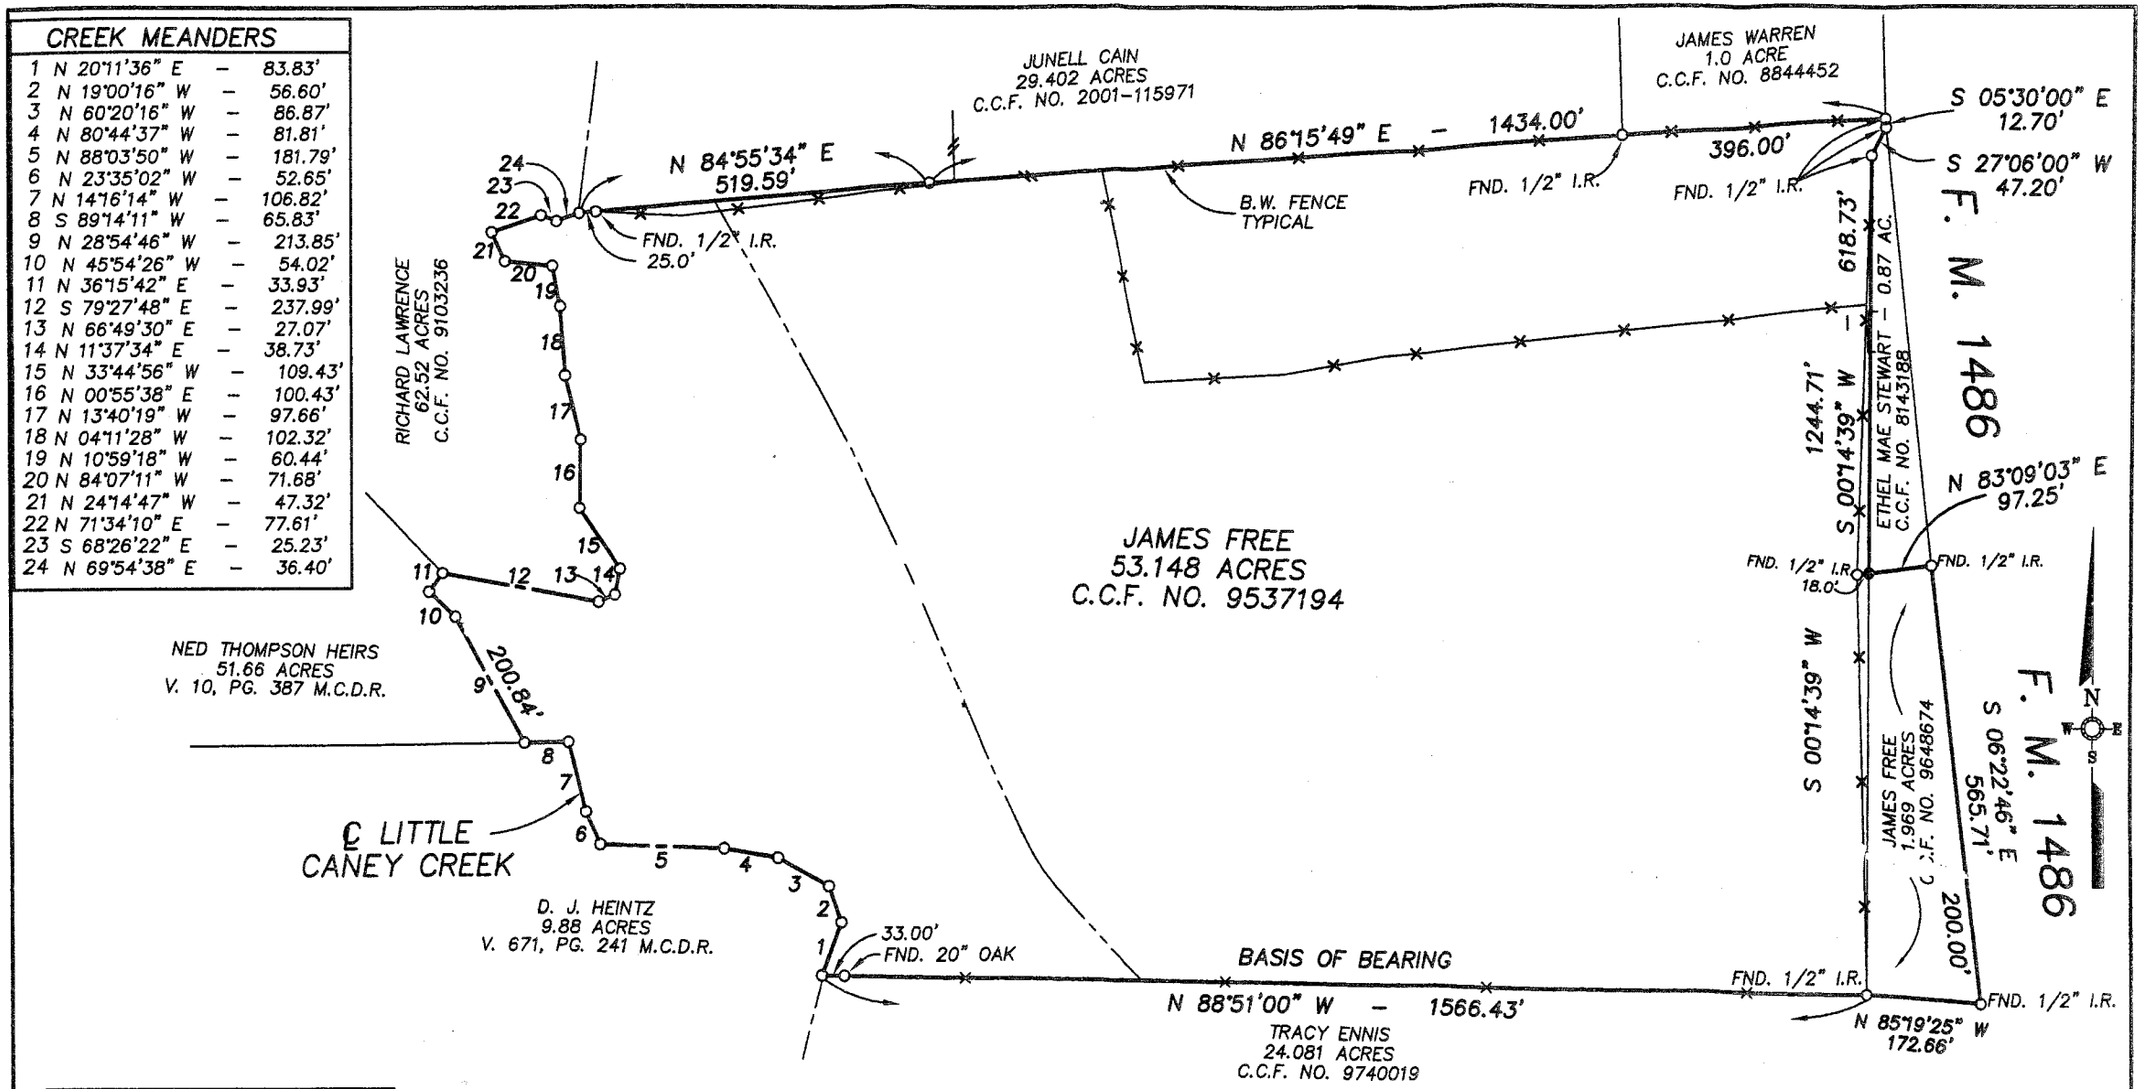

GERALD L. REINKE, R.P.L.S. No. 3971
I HEREBY CERTIFY THAT THIS SURVEY WAS MADE ON THE GROUND, THAT THIS PLAT CORRECTLY REPRESENTS THE FACTS AT THE TIME OF SURVEY AND THERE ARE NO ENCROACHMENTS VISIBLE ON THE GROUND UNLESS SHOWN.
DATE: APRIL 12, 2005

LEGAL DESCRIPTION: THE DIVISION OF:
55.117 ACRES OF LAND SITUATED IN THE ANN WHITE SURVEY, A-43, MONTGOMERY COUNTY, TEXAS, BEING ALL OF THAT CERTAIN 53.148 ACRE TRACT DESCRIBED IN DEED TO JAMES FREE, RECORDED UNDER C.C.F. NO. 9537194 OF THE REAL PROPERTY RECORDS OF MONTGOMERY COUNTY, TEXAS, AND ALL OF THAT CERTAIN 1.969 ACRE TRACT DESCRIBED IN DEED TO JAMES FREE, RECORDED UNDER C.C.F. NO. 9648674 OF THE REAL PROPERTY RECORDS OF MONTGOMERY COUNTY, TEXAS.

● = SET 1/2" I.R.

GENESIS SURVEYING
4904 JACKSON ROAD
MONTGOMERY, TEXAS 77316
(281)744-7966
FAX (936)449-4202

OWNER/PURCHASER	ADDRESS	FLOOD INFORMATION: ☐ IS ☒ IS NOT IN FLOOD PRONE AREA
JAMES FREE	F. M. 1486 MONTGOMERY, TEXAS 77356	ZONE AE AND X FEMA MAP NO. 480483 0170 F DATE DECEMBER 19, 1996

	DATE	BY	TITLE CO.
FIELD WORK	6-29-95	J.R.	G.F. NO.
DRAFTING	6-29-95	J.R.	MTGE. CO.
FINAL CHECK	6-29-95	G.L.R.	
SCALE 1" = 200'	KEY MAP 121 P		J.O. NO. 5-0604