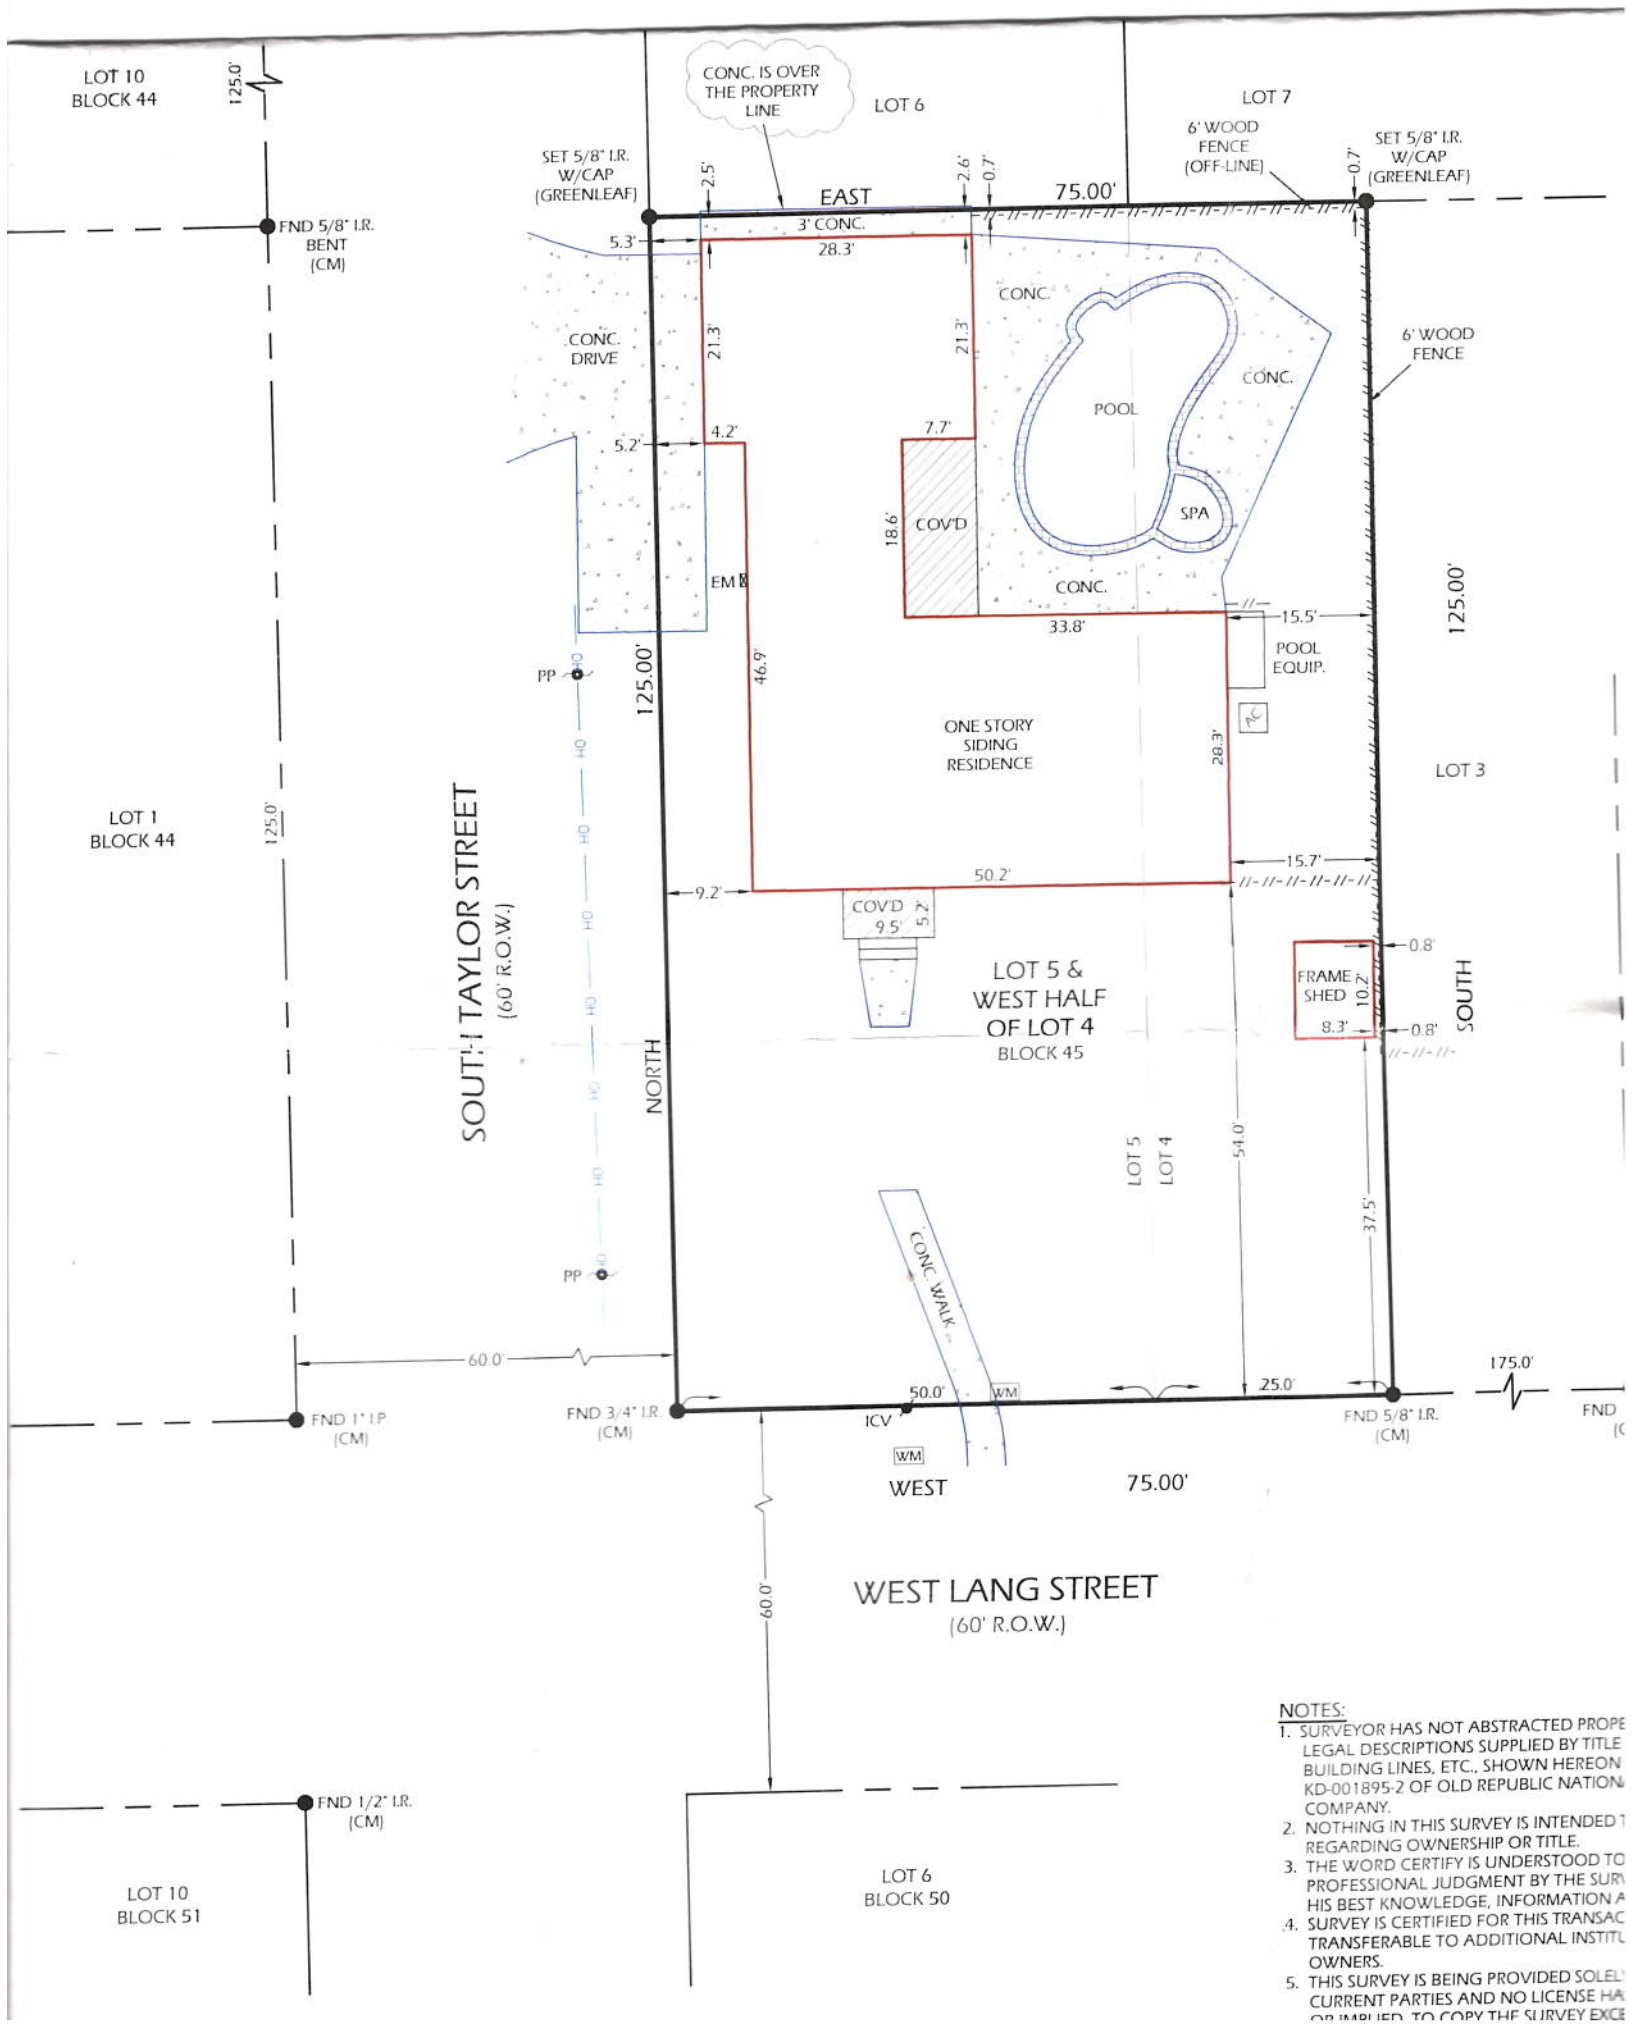

NOTES:

1. SURVEYOR HAS NOT ABSTRACTED PROPE LEGAL DESCRIPTIONS SUPPLIED BY TITLE BUILDING LINES, ETC., SHOWN HEREON KD-001895-2 OF OLD REPUBLIC NATIONA COMPANY.
2. NOTHING IN THIS SURVEY IS INTENDED T REGARDING OWNERSHIP OR TITLE.
3. THE WORD CERTIFY IS UNDERSTOOD TO PROFESSIONAL JUDGMENT BY THE SURV HIS BEST KNOWLEDGE, INFORMATION A
4. SURVEY IS CERTIFIED FOR THIS TRANSAC TRANSFERABLE TO ADDITIONAL INSTITU OWNERS.
5. THIS SURVEY IS BEING PROVIDED SOLEL CURRENT PARTIES AND NO LICENSE HA