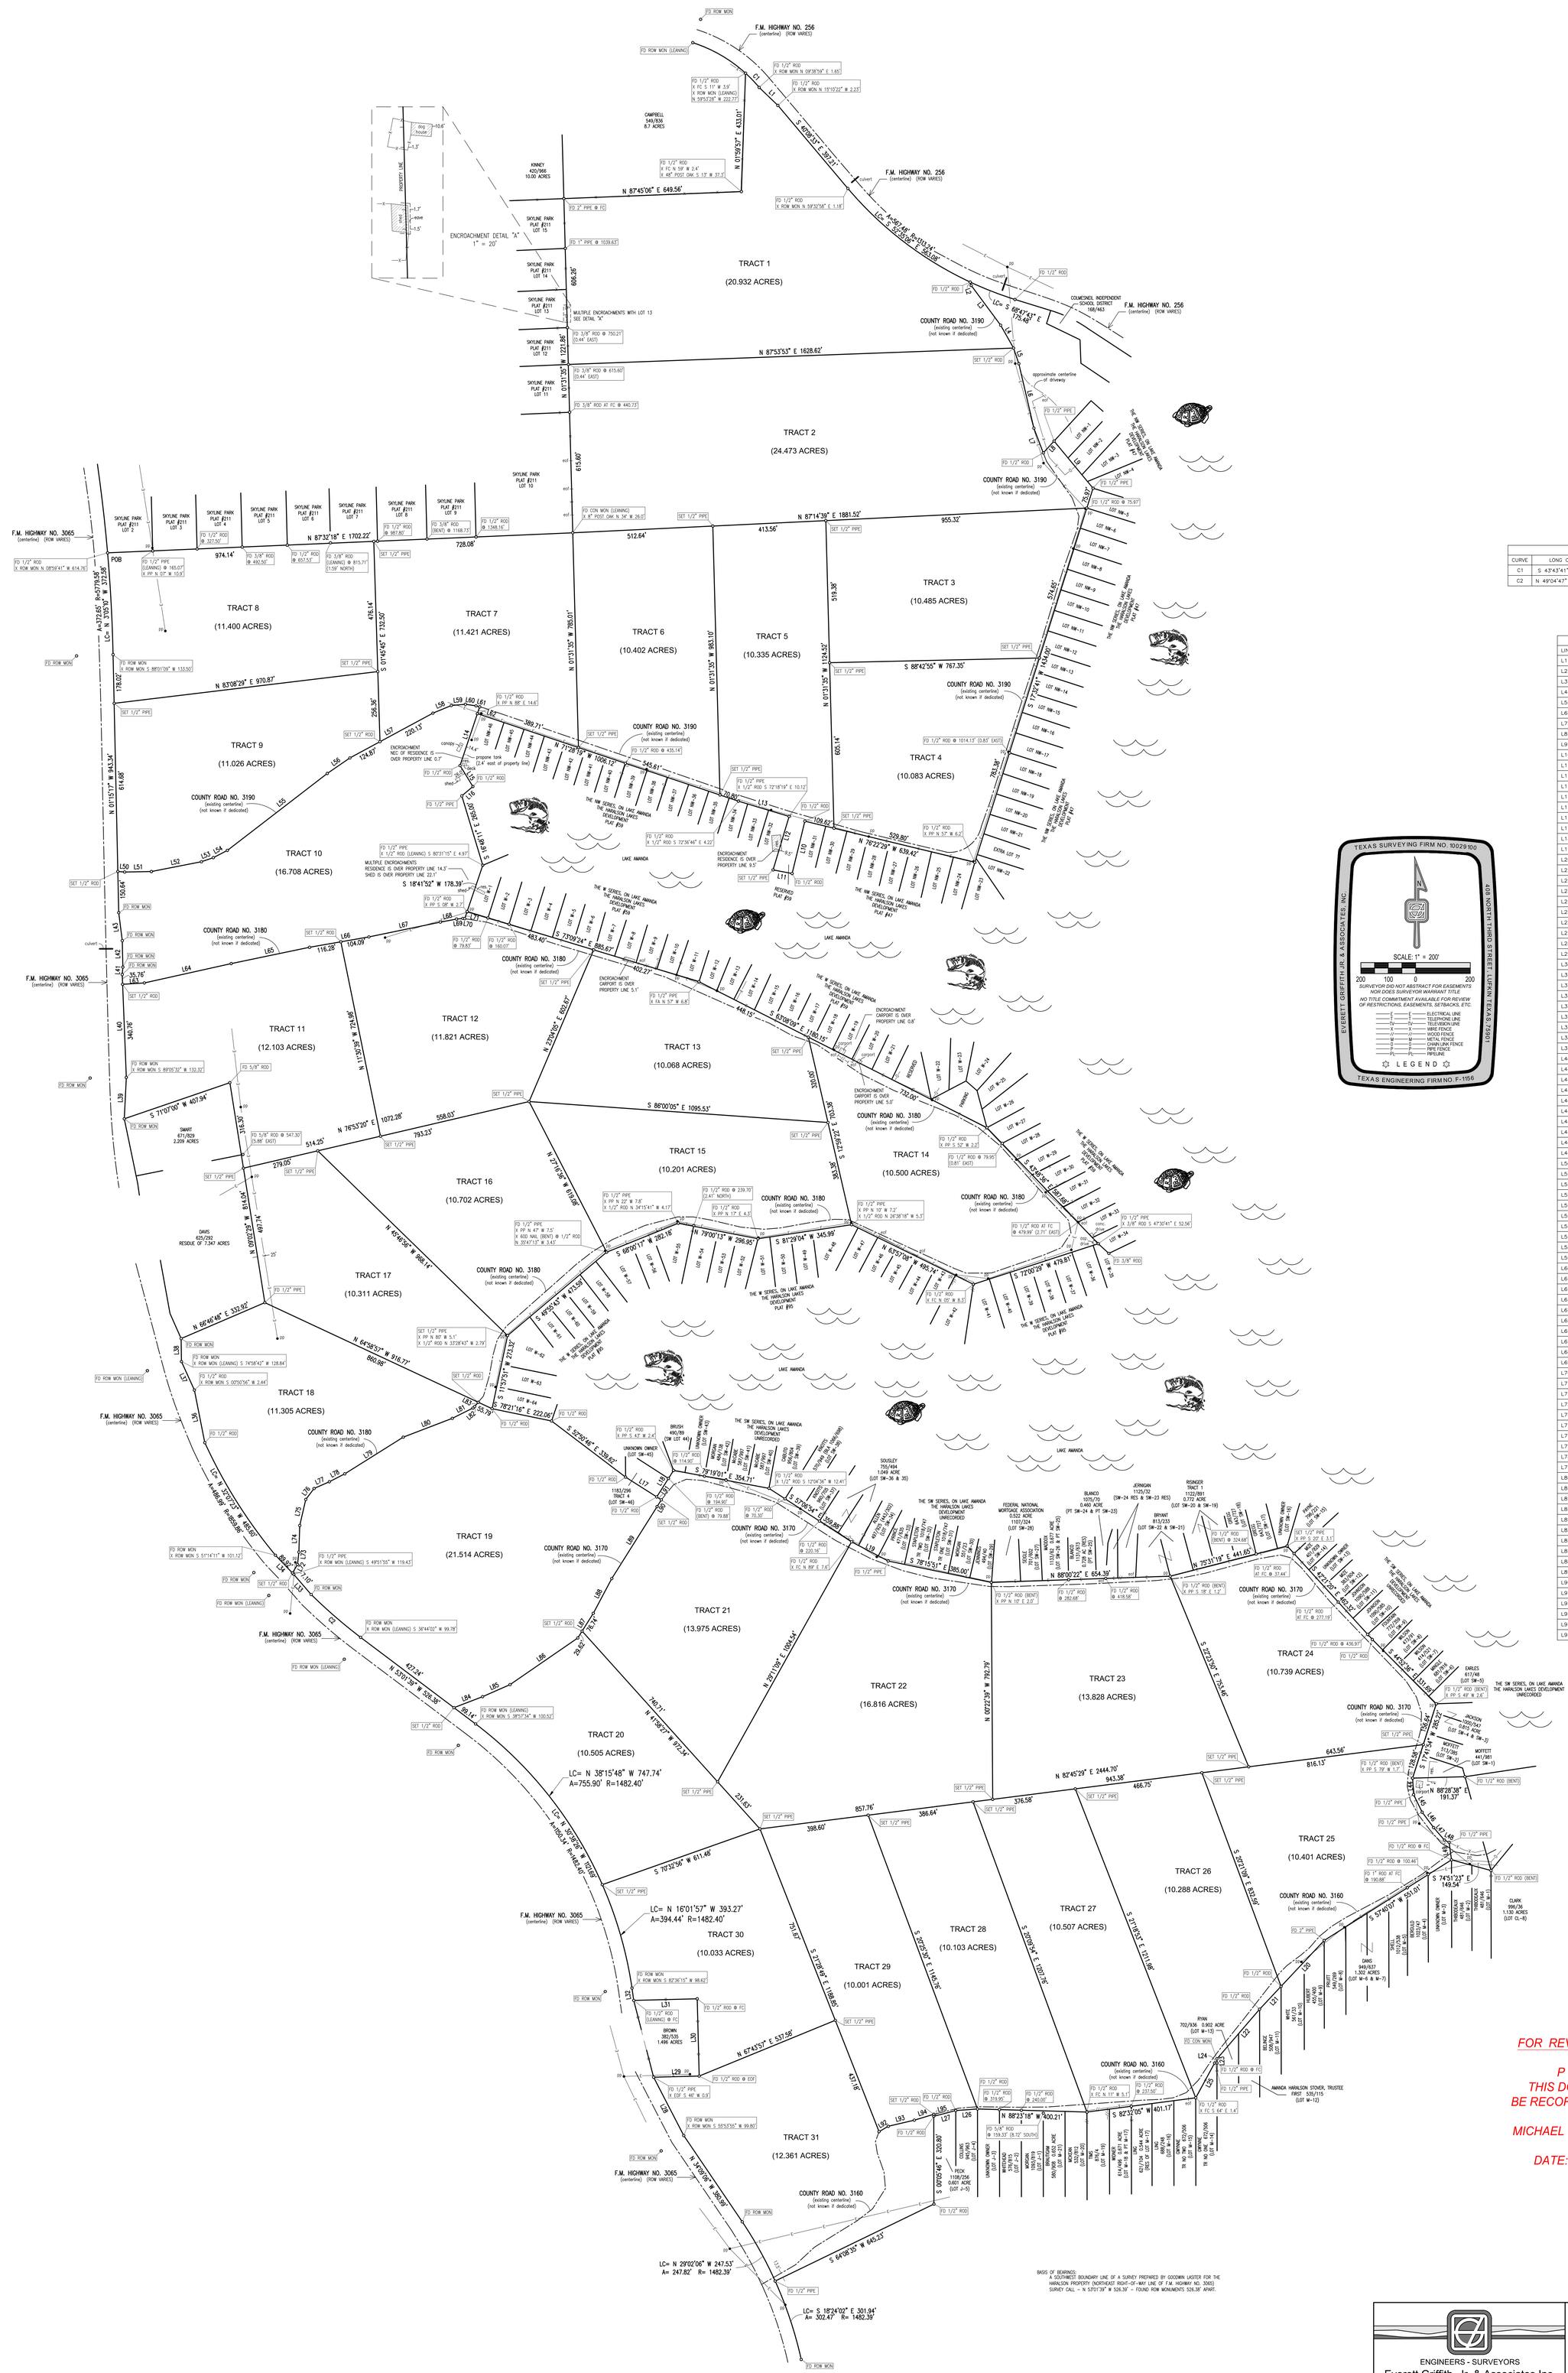

CURVE DATA TABLE				
CURVE	LONG CHORD	RADIUS	ARC LENGTH	DELTA
C1	S 43°43'41" E 71.93'	522.96'	71.99'	7°53'12"
C2	N 49°04'47" W 239.20'	1859.86'	239.36'	7°22'26"

LINE TABLE		
LINE	DIRECTION	DISTANCE
L1	S 46°09'39" E	94.90'
L2	S 16°38'54" E	12.92'
L3	S 36°32'11" E	180.61'
L4	S 29°29'12" E	96.01'
L5	S 18°43'09" E	60.22'
L6	S 13°06'42" E	242.09'
L7	S 20°54'04" E	96.55'
L8	N 42°29'01" E	58.49'
L9	S 39°34'55" E	223.63'
L10	S 13°40'18" W	197.00'
L11	N 79°11'38" W	70.82'
L12	N 16°42'24" E	204.04'
L13	N 73°15'22" W	193.93'
L14	S 18°31'50" W	200.00'
L15	S 31°28'10" E	90.00'
L16	S 49°53'26" W	52.88'
L17	S 57°35'13" E	135.00'
L18	N 32°22'05" E	114.92'
L19	S 62°22'53" E	150.99'
L20	S 43°13'40" W	230.03'
L21	S 43°12'49" W	114.85'
L22	S 40°41'50" W	239.21'
L23	S 0°48'02" E	15.00'
L24	S 88°44'17" W	8.50'
L25	S 28°33'21" W	144.65'
L26	S 85°53'38" W	79.71'
L27	S 75°23'13" W	83.00'
L28	N 27°19'35" W	240.08'
L29	N 88°34'14" E	166.69'
L30	N 1°28'30" W	282.50'
L31	S 88°32'54" W	232.17'
L32	N 8°01'56" W	45.49'
L33	N 40°50'37" W	97.02'
L34	N 43°45'39" W	97.02'
L36	N 11°13'43" W	195.97'
L37	N 24°22'39" W	114.47'
L38	N 0°45'00" W	84.10'
L39	N 2°50'34" E	151.17'
L40	N 2°17'06" W	376.52'
L41	N 5°04'51" E	27.10'
L42	N 1°14'34" W	96.96'
L43	N 7°16'01" W	102.89'
L44	S 3°19'57" E	60.54'
L45	S 25°57'08" E	71.29'
L46	S 36°50'15" E	70.26'
L47	S 40°41'49" E	60.59'
L48	S 63°59'44" E	19.05'
L49	S 7°47'48" E	64.23'
L50	S 85°22'17" E	25.10'
L51	N 88°57'13" E	97.70'
L52	N 78°54'30" E	186.30'
L53	N 71°12'49" E	46.14'
L54	N 62°34'58" E	57.80'
L55	N 52°25'40" E	460.89'
L56	N 55°28'35" E	100.31'
L57	N 61°39'41" E	344.99'
L58	N 67°31'02" E	72.66'
L59	N 84°56'47" E	51.72'
L60	S 81°33'41" E	39.13'
L61	S 74°50'36" E	14.00'
L62	S 18°31'50" W	26.25'
L63	N 86°24'21" E	79.50'
L64	N 77°27'39" E	325.39'
L65	N 78°14'15" E	292.57'
L66	N 80°06'40" E	220.37'
L67	N 78°18'49" E	266.69'
L68	N 79°21'04" E	60.25'
L69	N 83°40'52" E	23.23'
L70	S 81°03'16" E	6.84'
L71	N 18°41'52" E	27.67'
L72	N 30°32'19" E	36.33'
L73	N 6°25'03" E	45.34'
L74	N 1°53'22" E	97.48'
L75	N 12°59'07" E	97.44'
L76	N 37°11'29" E	50.35'
L77	N 66°14'16" E	60.94'
L78	N 62°46'27" E	63.56'
L79	N 57°55'03" E	252.21'
L80	N 69°01'01" E	191.96'
L81	N 63°31'20" E	84.47'
L82	N 49°05'00" E	8.06'
L83	N 39°55'27" E	20.64'
L84	N 68°58'44" E	112.13'
L85	N 66°15'20" E	109.81'
L86	N 29°29'19" E	300.46'
L87	N 32°06'35" E	106.36'
L88	N 28°04'15" E	144.04'
L89	N 32°11'36" E	310.48'
L90	N 32°03'10" E	29.47'
L91	N 57°35'13" W	19.77'
L92	N 59°51'17" E	38.89'
L93	N 76°49'05" E	98.07'
L94	N 73°06'03" E	74.18'
L95	S 0°05'46" E	7.31'

FOR REVIEW PURPOSES ONLY

PRELIMINARY
THIS DOCUMENT SHALL NOT BE RECORDED FOR ANY PURPOSE

MICHAEL G. PARKER, R.P.L.S. 4527

DATE: DECEMBER 11, 2018

ENGINEERS - SURVEYORS
Everett Griffith, Jr. & Associates Inc.
408 NORTH THIRD STREET
LUFKIN, TEXAS, 75901
936-634-5528
TEXAS ENGINEERING FIRM NO. F-1156
TEXAS SURVEYING FIRM NO. 10029100

THORNBERRY FAMILY PARTNERSHIP
TRACT 1 - PARTITION
W. CAMPBELL SURVEY, ABSTRACT NO. 9
TYLER COUNTY, TEXAS

Drawn By:	Calculated By: M.P.PARKER	Scale: 1"=200'	Drawing No.
Designed By: F.W.G.R.E.T.T	Checked By: M.P.PARKER	Job. No. 5TYCR000	Sheet 1 of 1
Surveyed By: S.R.D.L.E	Draft Date: 12-11-18	Fieldbook No: LAT.AMANDA.2000	
		Save Name: 5TYCRBERRY LAYOUT	