BEARINGS ORIENTED TO G.P.S. OBSERVATION.
A WRITTEN LEGAL DESCRIPTION ACCOMPANIES THIS PLAT.
O – DENOTES CORNER NOT MONUMENTED.

Course	Bearing	Distance
E–1	S 61°48'13" W	129.79'
E–2	N 49°13'20" W	32.14'
E–3	N 61°48'13" E	140.01'
E–4	S 30°42'42" E	30.03'

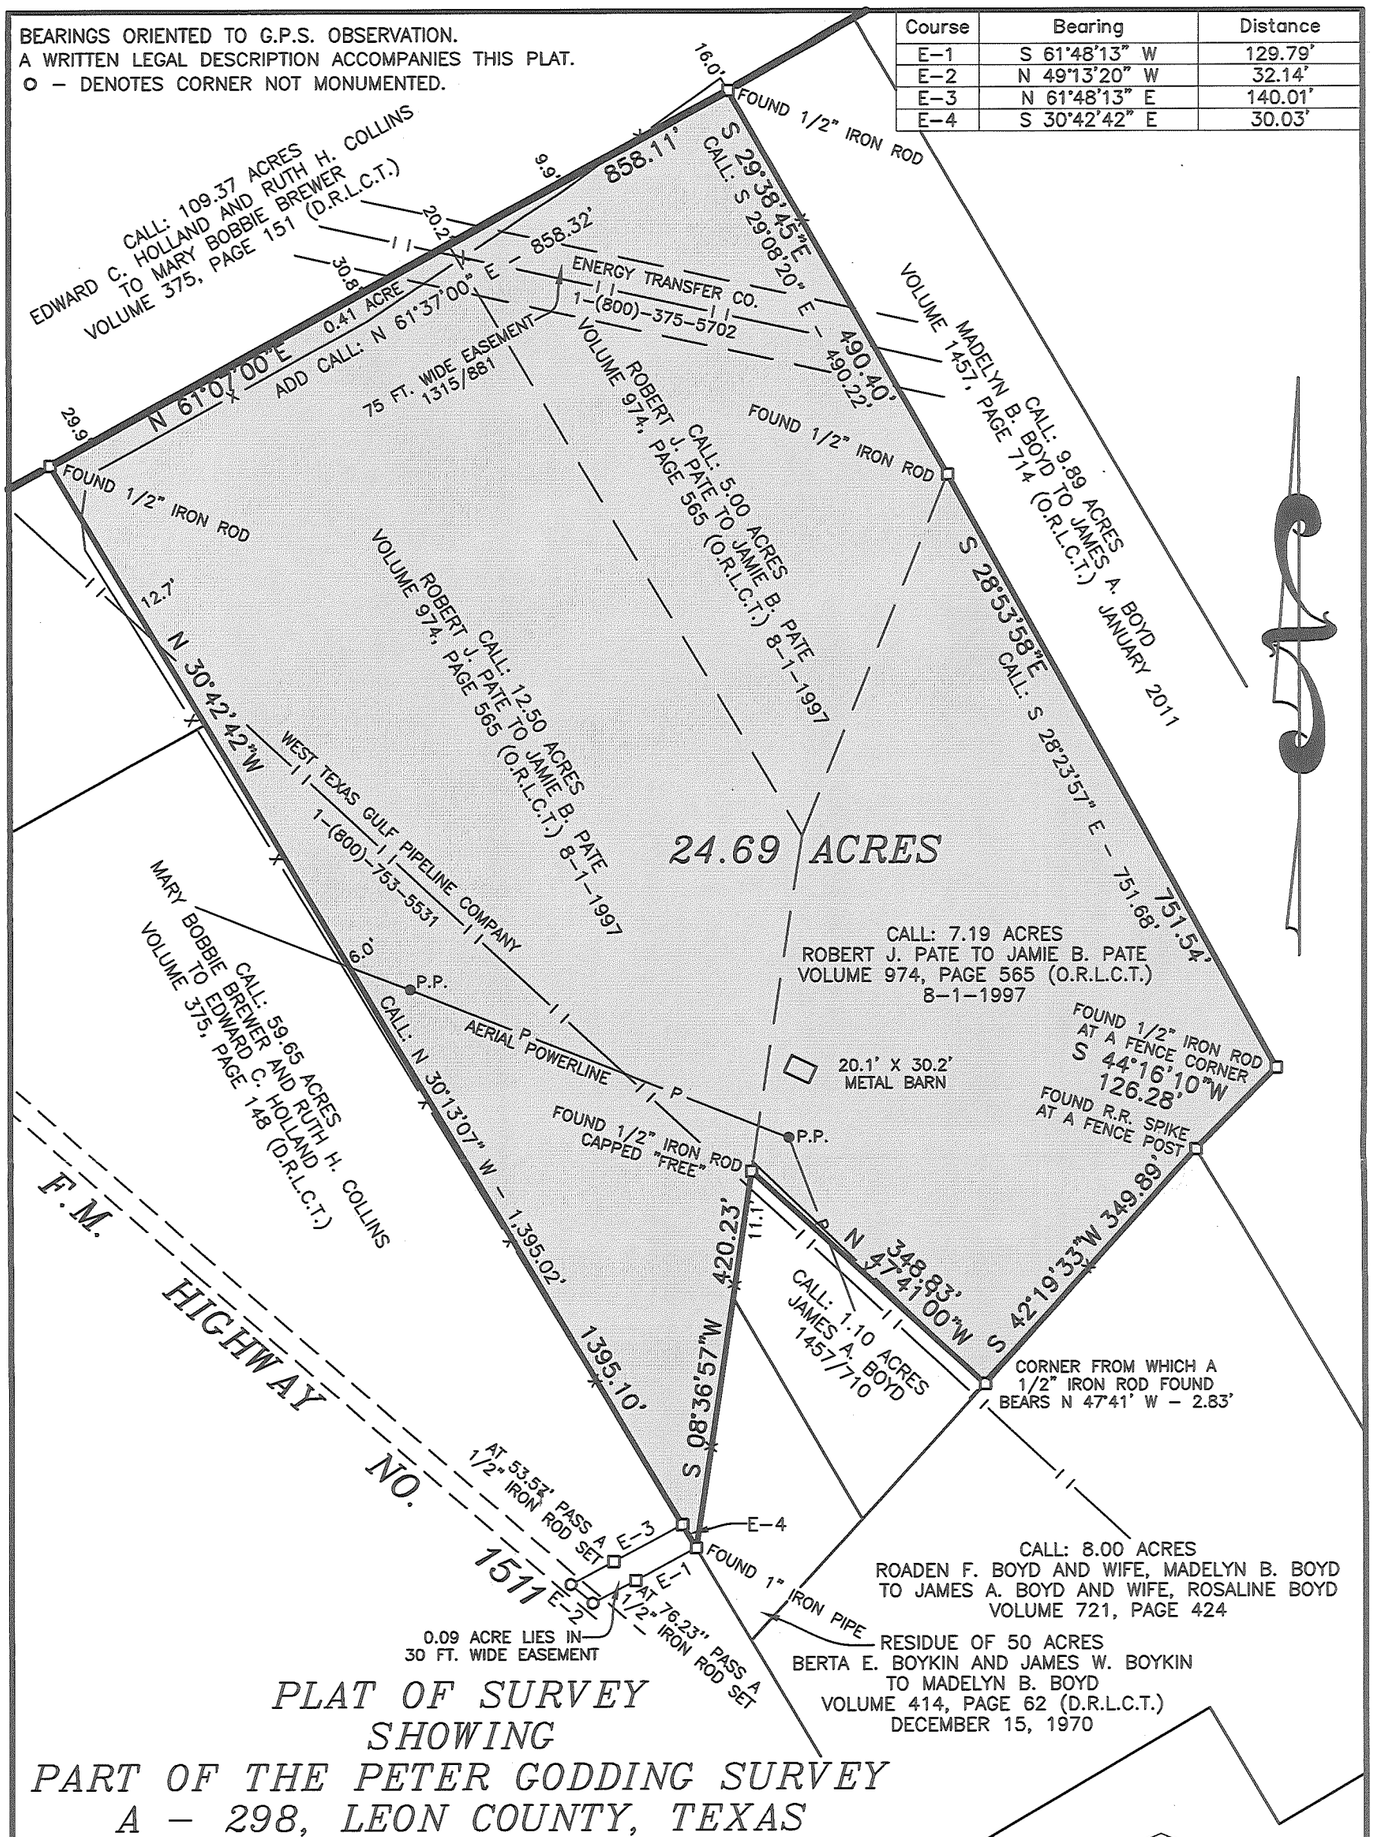

PLAT OF SURVEY SHOWING PART OF THE PETER GODDING SURVEY A – 298, LEON COUNTY, TEXAS

I, James C. Williford, Registered Professional Land Surveyor No. 5973, do hereby certify that the plat shown hereon was prepared from an actual survey made on the ground under my direction and supervision.

STATE OF TEXAS
REGISTERED
JAMES C. WILLIFORD
5973
PROFESSIONAL
LAND SURVEYOR

JAMES C. WILLIFORD REGISTERED PROFESSIONAL LAND SURVEYOR NO. 5973

WLS
WILLIFORD LAND SURVEYING
P.O. BOX 1266 MEXIA, TEXAS 76667
TELEPHONE: (254) 562-2837 FAX: (254)-562-2867

DRAWN BY: C. WILLIFORD	CHECKED BY: ******
DATE: 6-26-2013	FLD. BOOK: 33/6
SCALE: 1" = 200'	JOB NO.: 13-076