# F.M.S. SURVEYING CO.

38200F

P.O.BOX 7238, 2245 PASADENA BLVD., PASADENA, TEXAS 77508-7238
PHONE: (713) 475-8301

SCALE : 1"=20'  G.F. # : 00120253  REV: NOVEMBER 6, 2001  DATE : JULY 31, 2001  (POOL LOCATION)

FENCES SHOWN ARE 6' BOARD
EXCEPT WHERE NOTED

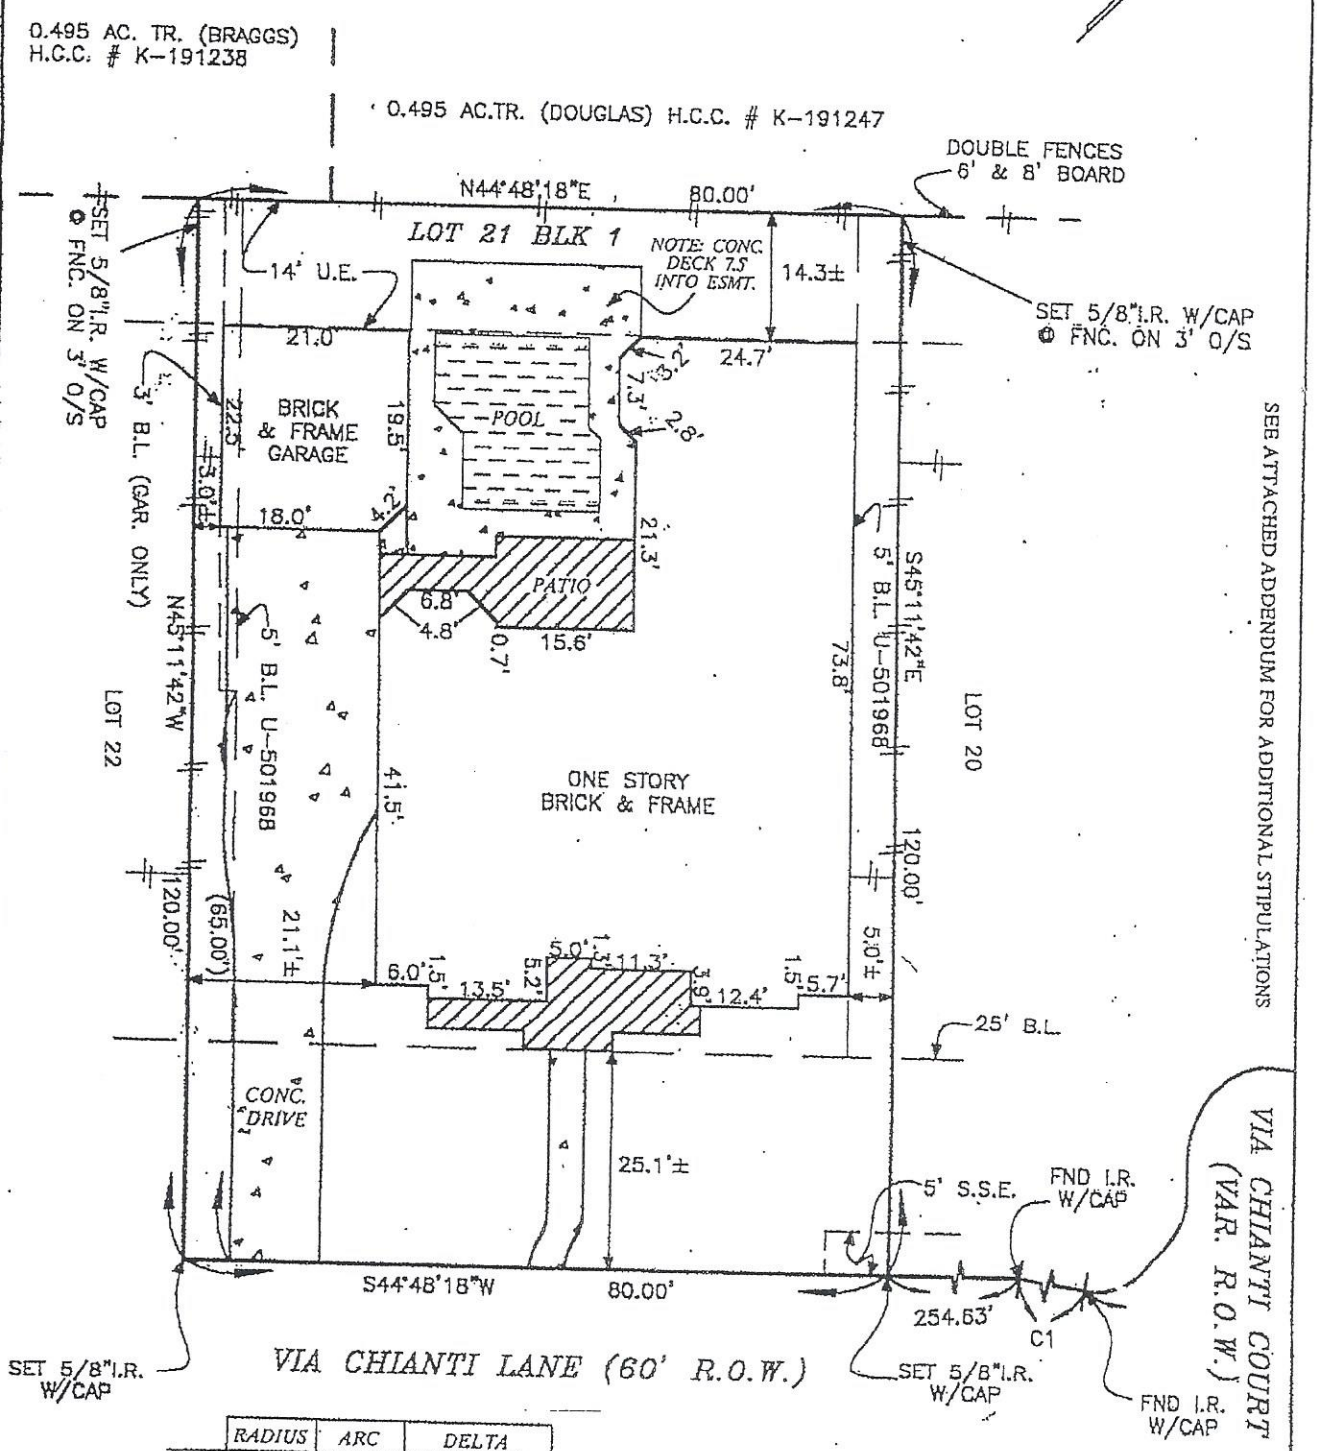


SEE ATTACHED ADDENDUM FOR ADDITIONAL STIPULATIONS

| | RADIUS | ARC | DELTA |
|---|---|---|---|
| C1 | 330.00' | 102.38' | 17°46'31" |

LOT 21 , BLOCK 1 , OF TUSCANY SECTION ONE (10
MAP RECORDED IN FILM CODE NO. 447006 OF THE MAP RECORDS
HARRIS

John Sue Duguan 7-23-15
Jeffrey Eckenrod for Glen 7/23/15